


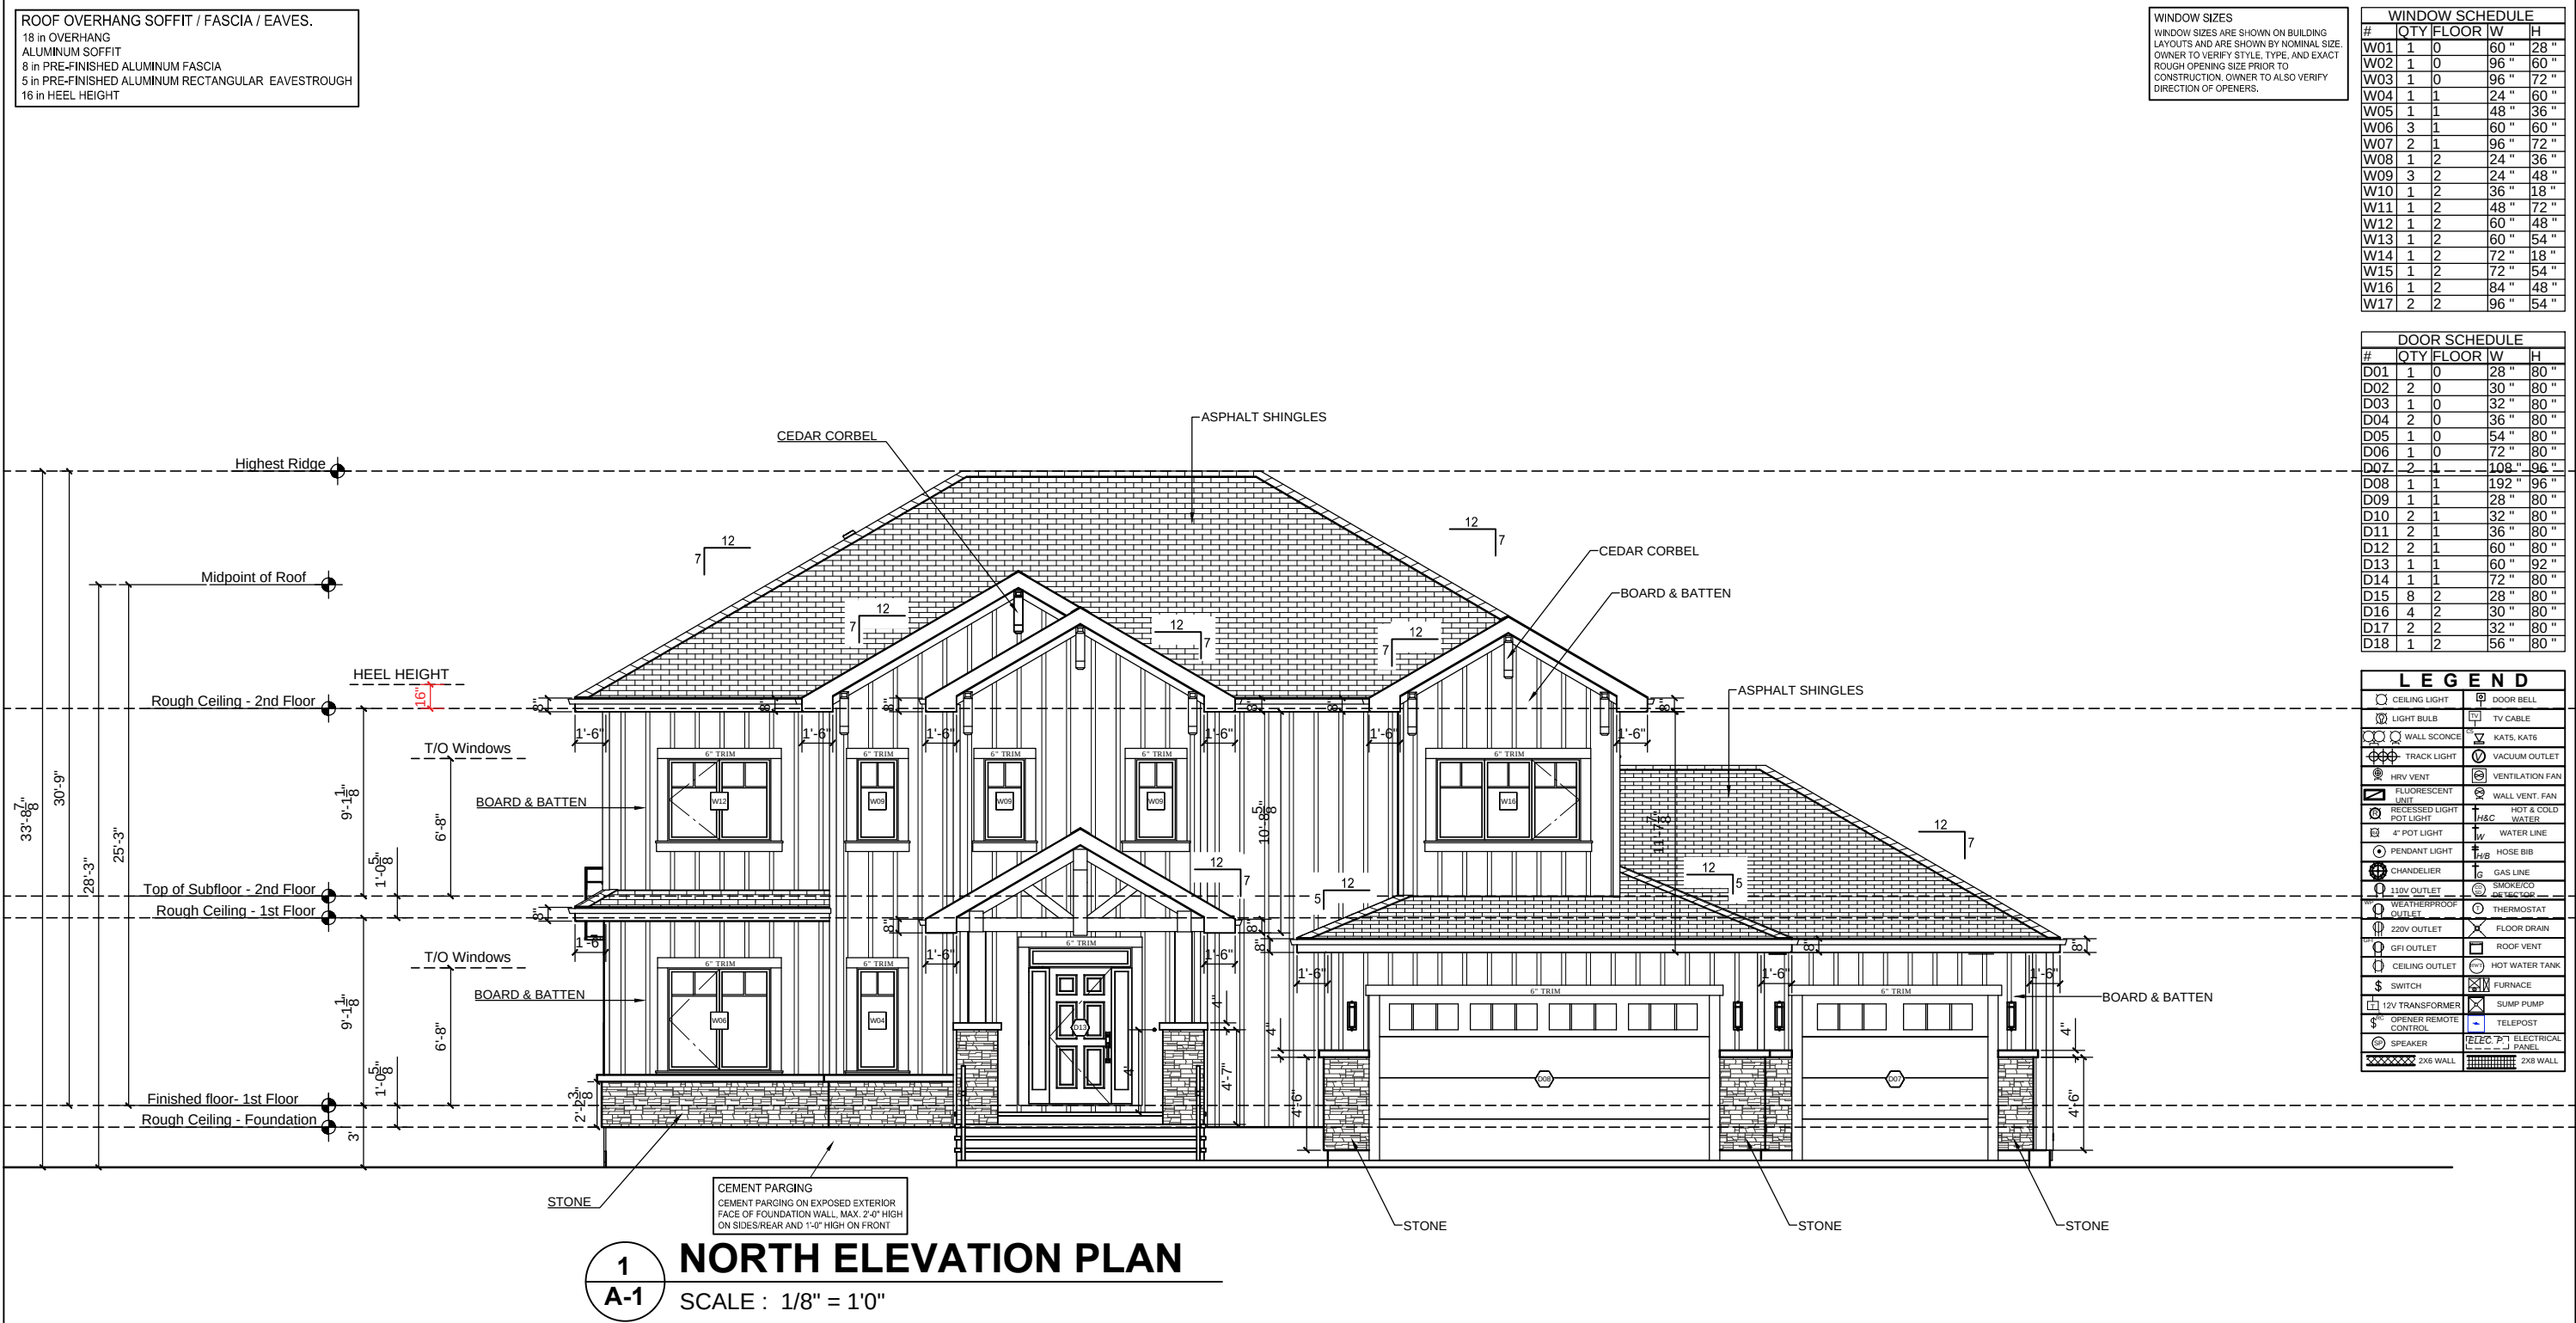

ROOF OVERHANG SOFFIT / FASCIA / EAVES.
18 in OVERHANG
ALUMINUM SOFFIT
8 in PRE-FINISHED ALUMINUM FASCIA
5 in PRE-FINISHED ALUMINUM RECTANGULAR EAVESTROUGH
16 in HEEL HEIGHT

WINDOW SIZES
WINDOW SIZES ARE SHOWN ON BUILDING
LAYOUTS AND ARE SHOWN BY NOMINAL SIZE.
OWNER TO VERIFY STYLE, TYPE, AND EXACT
ROUGH OPENING SIZE PRIOR TO
CONSTRUCTION. OWNER TO ALSO VERIFY
DIRECTION OF OPENERS.

WINDOW SCHEDULE				
#	QTY	FLOOR	W	H
W01	1	0	60"	28"
W02	1	0	96"	60"
W03	1	0	96"	72"
W04	1	1	24"	60"
W05	1	1	48"	36"
W06	3	1	60"	60"
W07	2	1	96"	72"
W08	1	2	24"	36"
W09	3	2	24"	48"
W10	1	2	36"	18"
W11	1	2	48"	72"
W12	1	2	60"	48"
W13	1	2	60"	54"
W14	1	2	72"	18"
W15	1	2	72"	54"
W16	1	2	84"	48"
W17	2	2	96"	54"

DOOR SCHEDULE				
#	QTY	FLOOR	W	H
D01	1	0	28"	80"
D02	2	0	30"	80"
D03	1	0	32"	80"
D04	2	0	36"	80"
D05	1	0	54"	80"
D06	1	0	72"	80"
D07	2	1	108"	96"
D08	1	1	192"	96"
D09	1	1	28"	80"
D10	2	1	32"	80"
D11	2	1	36"	80"
D12	2	1	60"	80"
D13	1	1	60"	92"
D14	1	1	72"	80"
D15	8	2	28"	80"
D16	4	2	30"	80"
D17	2	2	32"	80"
D18	1	2	56"	80"

LEGEND	
CEILING LIGHT	DOOR BELL
LIGHT BULB	TV CABLE
WALL SCORCE	KATS, KATS
TRACK LIGHT	VACUUM OUTLET
HRV VENT	VENTILATION FAN
FLUORESCENT UNIT	WALL VENT. FAN
RECESSED LIGHT POT LIGHT	HOT & COLD WATER
4" POT LIGHT	WATER LINE
PENDANT LIGHT	HOSE BIB
CHANDIELIER	GAS LINE
110V OUTLET	SMOKE/CO DETECTOR
WEATHERPROOF OUTLET	THERMOSTAT
220V OUTLET	FLOOR DRAIN
GFI OUTLET	ROOF VENT
CEILING OUTLET	HOT WATER TANK
SWITCH	FURNACE
12V TRANSFORMER	SUMP PUMP
OPENER REMOTE CONTROL	TELEPOST
SPEAKER	ELECTRICAL PANEL
2X6 WALL	2X6 WALL



1 WEST ELEVATION PLAN
A-2 SCALE : 1/8" = 1'0"

---IMPORTANT---
CONTRACTOR / BUILDER SHALL VERIFY ALL
DIMENSIONS AND DETAILS AND NOTIFY THE
DESIGNER OF ANY ERRORS OR OMISSIONS
PRIOR TO THE COMMENCEMENT OF ANY WORK.
SUPPLIER SHALL NOTIFY THE DESIGNER OF ANY
STRUCTURAL ERRORS OR ANY CHANGE
CAN AFFECT THE DESIGN
INCLUDING ENGINEERED BEAMS, FLOOR JOISTS,
ROOF TRUSSES AND TELEPOST
PRIOR TO COMMENCEMENT OF CONSTRUCTION

02468
DATE: 10-AUG-2026
SCALE: AS SHOWN
TOTAL AREA: 2982 sq. ft.

PROJECT ADDRESS:
LOT 24 BLOCK 6
PLAN 132 3525
GENESIS LAKE BOULEVARD
STONY PLAIN, AB



kenzo
HOME DESIGNS
Tel: (780) 904 3257
W: www.kenzodesigns.ca e: info@kenzodesigns.ca

A-2

WINDOW SIZES
WINDOW SIZES ARE SHOWN ON BUILDING LAYOUTS AND ARE SHOWN BY NOMINAL SIZE. OWNER TO VERIFY STYLE, TYPE, AND EXACT ROUGH OPENING SIZE PRIOR TO CONSTRUCTION. OWNER TO ALSO VERIFY DIRECTION OF OPENERS.

WINDOW SCHEDULE				
#	QTY	FLOOR	W	H
W01	1	0	60 "	28 "
W02	1	0	96 "	60 "
W03	1	0	96 "	72 "
W04	1	1	24 "	60 "
W05	1	1	48 "	36 "
W06	3	1	60 "	60 "
W07	2	1	96 "	72 "
W08	1	2	24 "	36 "
W09	3	2	24 "	48 "
W10	1	2	36 "	18 "
W11	1	2	48 "	72 "
W12	1	2	60 "	48 "
W13	1	2	60 "	54 "
W14	1	2	72 "	18 "
W15	1	2	72 "	54 "
W16	1	2	84 "	48 "
W17	2	2	96 "	54 "

DOOR SCHEDULE				
#	QTY	FLOOR	W	H
D01	1	0	28 "	80 "
D02	2	0	30 "	80 "
D03	1	0	32 "	80 "
D04	2	0	36 "	80 "
D05	1	0	54 "	80 "
D06	1	0	72 "	80 "
D07	2	1	108 "	96 "
D08	1	1	192 "	96 "
D09	1	1	28 "	80 "
D10	2	1	32 "	80 "
D11	2	1	36 "	80 "
D12	2	1	60 "	80 "
D13	1	1	60 "	92 "
D14	1	1	72 "	80 "
D15	8	2	28 "	80 "
D16	4	2	30 "	80 "
D17	2	2	32 "	80 "
D18	2	2	56 "	80 "

LEGEND	
	CEILING LIGHT
	LIGHT BULB
	WALL SCONCE
	TRACK LIGHT
	HRV VENT
	FLUORESCENT UNIT
	RECESSED LIGHT POT LIGHT
	4" POT LIGHT
	PENDANT LIGHT
	CHANDELIER
	110V OUTLET
	WEATHERPROOF OUTLET
	220V OUTLET
	GFI OUTLET
	CEILING OUTLET
	SWITCH
	12V TRANSFORMER
	OPENER REMOTE CONTROL
	SPEAKER
	2x6 WALL
	DOOR BELL
	TV CABLE
	KATS, KATS
	VACUUM OUTLET
	VENTILATION FAN
	WALL VENT FAN
	HOT & COLD WATER
	WATER LINE
	HOSE BIB
	GAS LINE
	SMO DETECTOR
	THERMOSTAT
	FLOOR DRAIN
	ROOF VENT
	HOT WATER TANK
	FURNACE
	SUMP PUMP
	TELESPOT
	ELECTRICAL PANEL
	2x8 WALL



1
A-3 **SOUTH ELEVATION PLAN**
SCALE : 1/8" = 1'0"

--- IMPORTANT ---
CONTRACTOR / BUILDER SHALL VERIFY ALL DIMENSIONS AND DETAILS AND NOTIFY THE DESIGNER OF ANY ERRORS OR OMISSIONS PRIOR TO THE COMMENCEMENT OF ANY WORK. SUPPLIER SHALL NOTIFY THE DESIGNER OF ANY STRUCTURAL ERRORS OR ANY CHANGE CAN AFFECT THE DESIGN INCLUDING ENGINEERED BEAMS, FLOOR JOISTS, ROOF TRUSSES AND TELEPOST PRIOR TO COMMENCEMENT OF CONSTRUCTION


	02468
DATE:	10-AUG-2026
SCALE:	AS SHOWN
TOTAL AREA:	2982 sq. ft.

PROJECT ADDRESS:
LOT 24 BLOCK 6
PLAN 132 3525
GENESIS LAKE BOULEVARD
STONY PLAIN, AB

PROJECT:

The logo for L5 Developments Home Building is displayed on a dark blue background. It features a large, stylized 'L5' in gold, where the '5' is integrated with a house silhouette. Below this, the word 'Developments' is written in a gold serif font, and '— HOME BUILDING —' is written in a smaller, gold sans-serif font.

kenzo
HOME DESIGNS
Tel: (780) 904 3257
W: www.kenzodesigns.ca e: info@kenzodesigns.ca

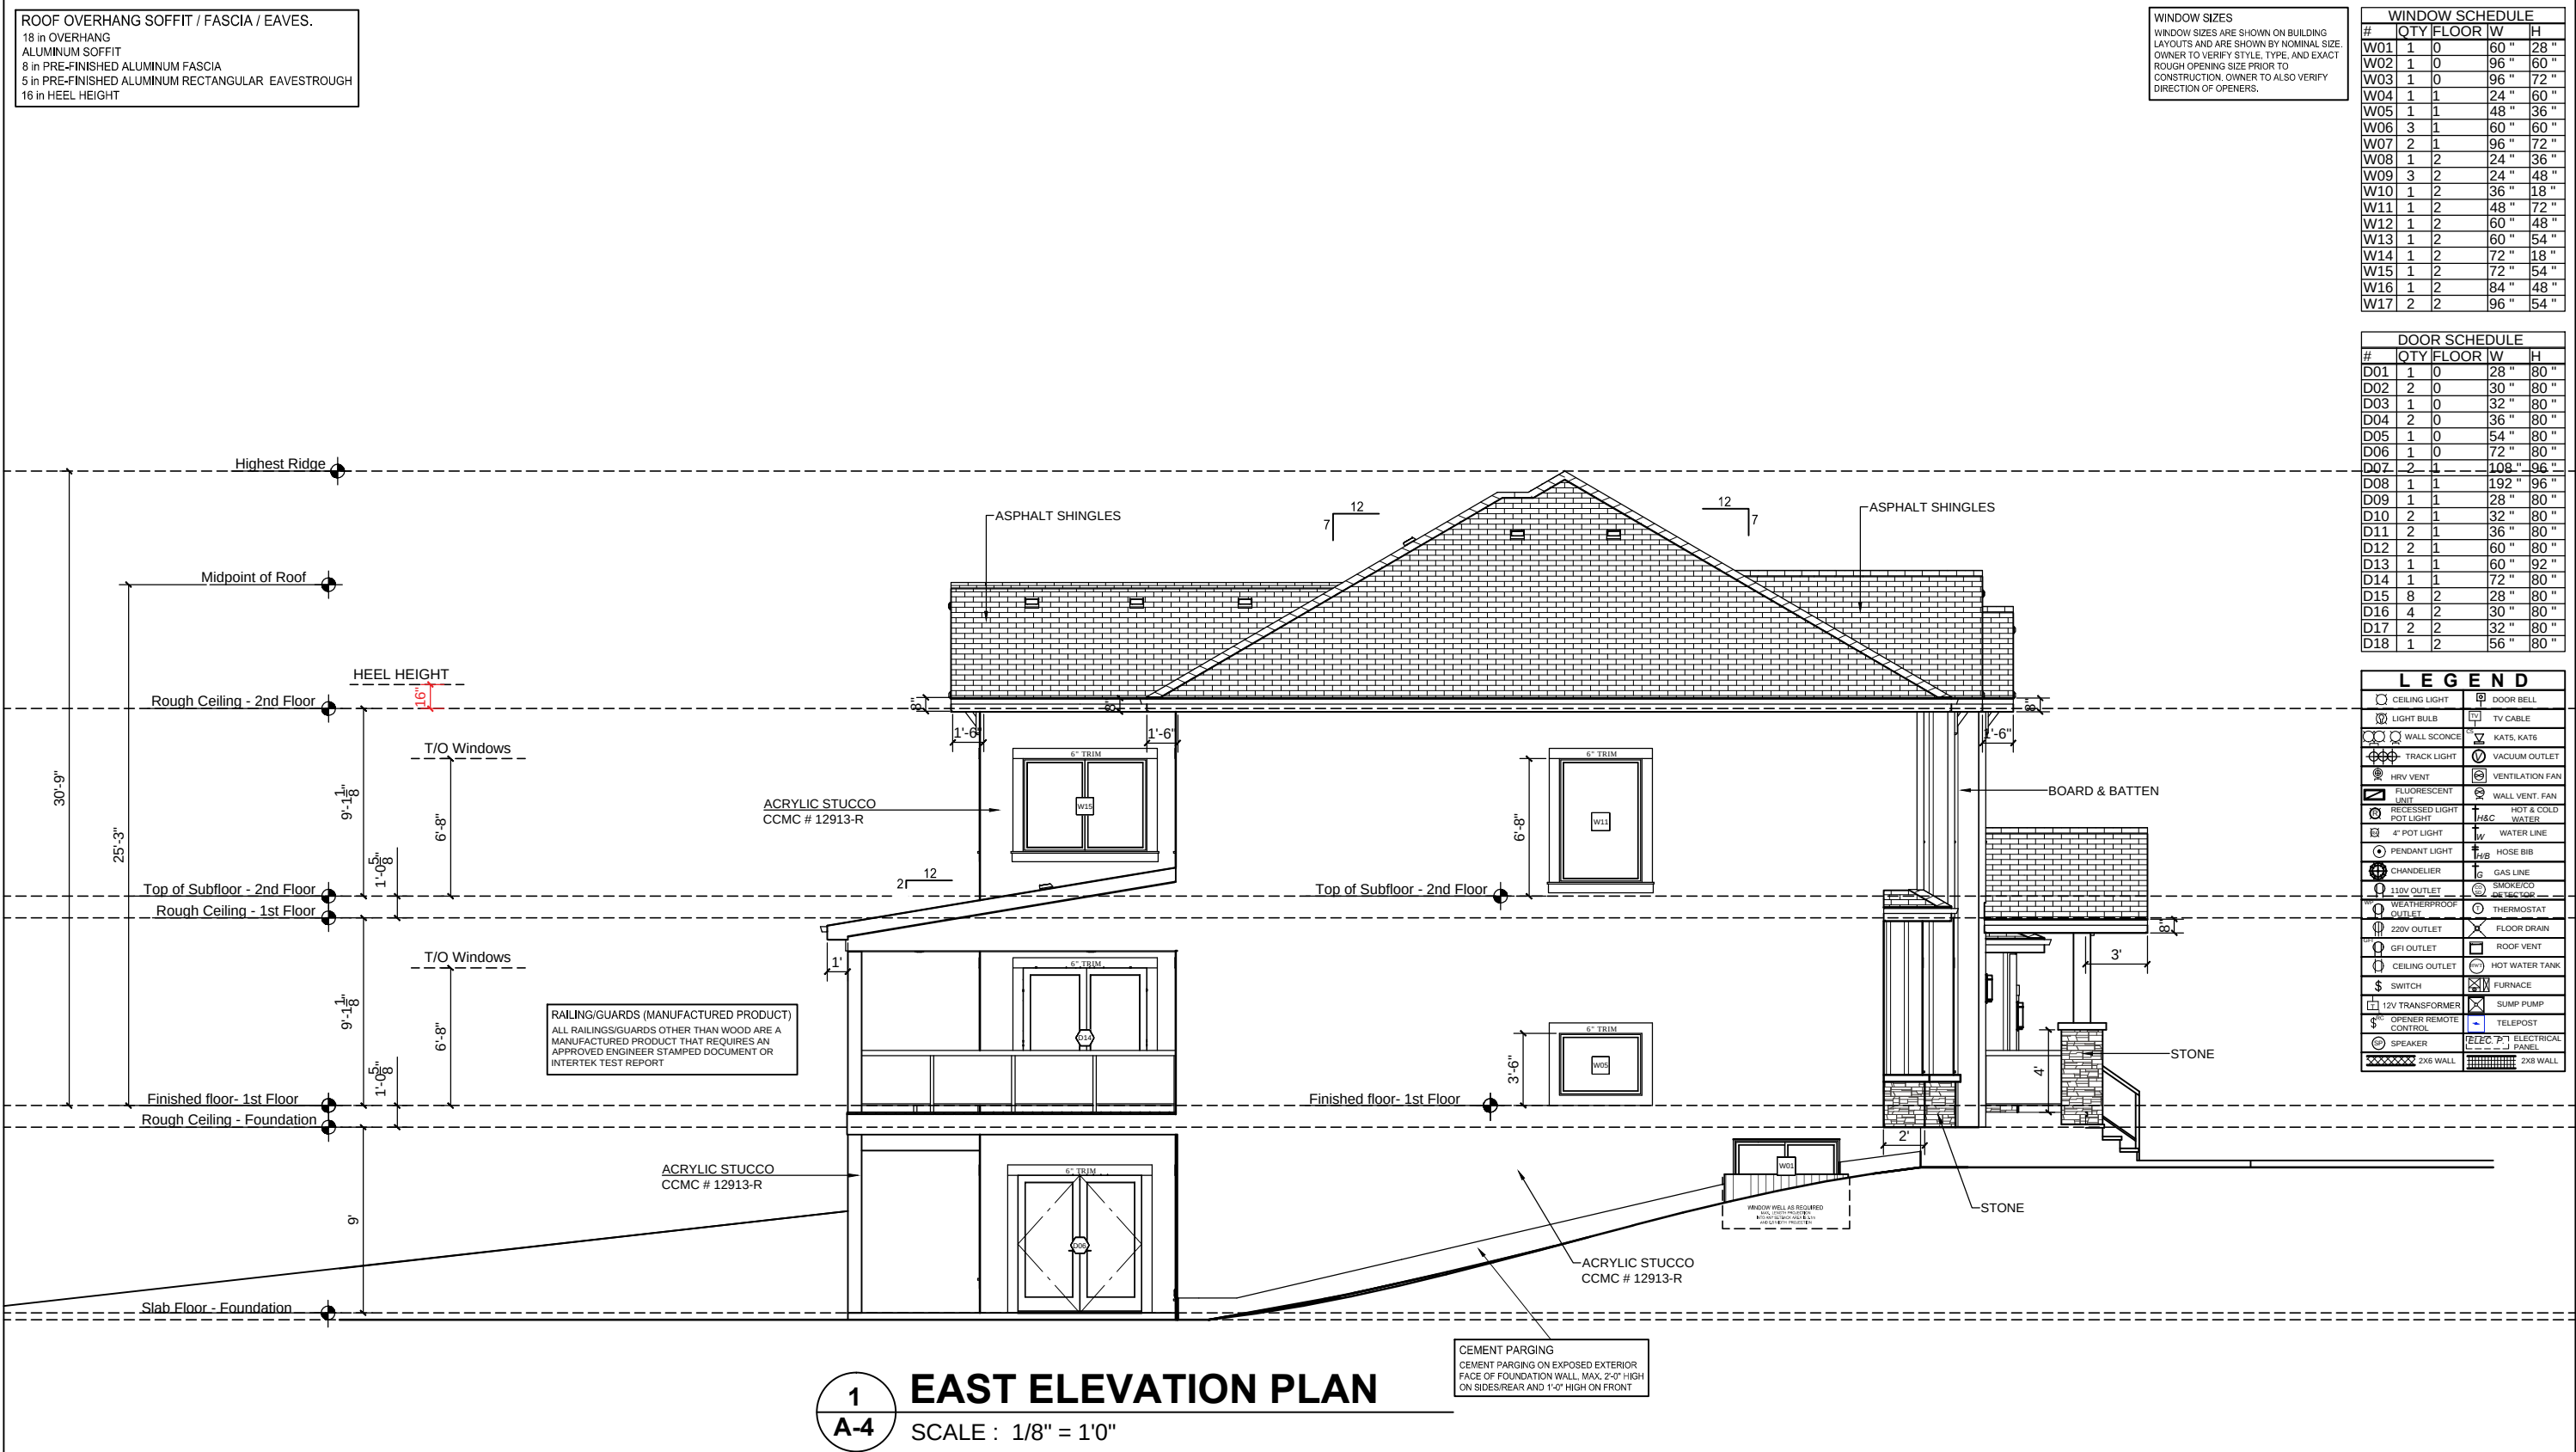

WINDOW SIZES
WINDOW SIZES ARE SHOWN ON BUILDING LAYOUTS AND ARE SHOWN BY NOMINAL SIZE. OWNER TO VERIFY STYLE, TYPE, AND EXACT ROUGH OPENING SIZE PRIOR TO CONSTRUCTION. OWNER TO ALSO VERIFY DIRECTION OF OPENERS.

WINDOW SCHEDULE				
#	QTY	FLOOR	W	H
W01	1	0	60"	28"
W02	1	0	96"	60"
W03	1	0	96"	72"
W04	1	1	24"	60"
W05	1	1	48"	36"
W06	3	1	60"	60"
W07	2	1	96"	72"
W08	1	2	24"	36"
W09	3	2	24"	48"
W10	1	2	36"	18"
W11	1	2	48"	72"
W12	1	2	60"	48"
W13	1	2	60"	54"
W14	1	2	72"	18"
W15	1	2	72"	54"
W16	1	2	84"	48"
W17	2	2	96"	54"

DOOR SCHEDULE				
#	QTY	FLOOR	W	H
D01	1	0	28"	80"
D02	2	0	30"	80"
D03	1	0	32"	80"
D04	2	0	36"	80"
D05	1	0	54"	80"
D06	1	0	72"	80"
D07	2	1	108"	96"
D08	1	1	192"	96"
D09	1	1	28"	80"
D10	2	1	32"	80"
D11	2	1	36"	80"
D12	2	1	60"	80"
D13	1	1	60"	92"
D14	1	1	72"	80"
D15	8	2	28"	80"
D16	4	2	30"	80"
D17	2	2	32"	80"
D18	1	2	56"	80"

LEGEND	
	CEILING LIGHT
	LIGHT BULB
	WALL SCONCE
	TRACK LIGHT
	HRV VENT
	FLUORESCENT UNIT
	RECESSED LIGHT POT LIGHT
	4" POT LIGHT
	PENDANT LIGHT
	CHANDELIER
	110V OUTLET
	WEATHERPROOF OUTLET
	220V OUTLET
	GFI OUTLET
	CEILING OUTLET
	SWITCH
	12V TRANSFORMER
	OPENER REMOTE CONTROL
	SPEAKER
	DOOR BELL
	TV CABLE
	KATS, KATS
	VACUUM OUTLET
	VENTILATION FAN
	WALL VENT. FAN
	HOT & COLD WATER
	WATER LINE
	HOSE BIB
	GAS LINE
	SMOKE/CO DETECTOR
	THERMOSTAT
	FLOOR DRAIN
	ROOF VENT
	HOT WATER TANK
	FURNACE
	SUMP PUMP
	TELEPOST
	ELECTRICAL PANEL
	2X6 WALL
	2X8 WALL

HOUSE TOTAL AREA	2982 sq. ft.
BASEMENT LIVING AREA	1171 sq. ft.
GARAGE AREA	1360 sq. ft.

1
A-5

MAIN FLOOR PLAN - 1385 sq. ft.

SCALE : 1/8" = 1'0"

---IMPORTANT---
CONTRACTOR / BUILDER SHALL VERIFY ALL DIMENSIONS AND DETAILS AND NOTIFY THE DESIGNER OF ANY ERRORS OR OMISSIONS PRIOR TO THE COMMENCEMENT OF ANY WORK. SUPPLIER SHALL NOTIFY THE DESIGNER OF ANY STRUCTURAL ERRORS OR ANY CHANGE CAN AFFECT THE DESIGN INCLUDING ENGINEERED BEAMS, FLOOR JOISTS, ROOF TRUSSES AND TELEPOST PRIOR TO COMMENCEMENT OF CONSTRUCTION

DATE:	10-AUG-2026
SCALE:	AS SHOWN
TOTAL AREA:	2982 sq. ft.

PROJECT ADDRESS:
LOT 24 BLOCK 6
PLAN 132 3525
GENESIS LAKE BOULEVARD
STONY PLAIN, AB



kenzo
HOME DESIGNS
Tel: (780) 904 3257
W: www.kenzodesigns.ca e: info@kenzodesigns.ca


A-5

WINDOW SIZES
WINDOW SIZES ARE SHOWN ON BUILDING
LAYOUTS AND ARE SHOWN BY NOMINAL SIZE.
OWNER TO VERIFY STYLE, TYPE, AND EXACT
ROUGH OPENING SIZE PRIOR TO
CONSTRUCTION. OWNER TO ALSO VERIFY
DIRECTION OF OPENERS.

WINDOW SCHEDULE				
#	QTY	FLOOR	W	H
W01	1	0	60"	28"
W02	1	0	96"	60"
W03	1	0	96"	72"
W04	1	1	24"	60"
W05	1	1	48"	36"
W06	3	1	60"	60"
W07	2	1	96"	72"
W08	1	2	24"	36"
W09	3	2	24"	48"
W10	1	2	36"	18"
W11	1	2	48"	72"
W12	1	2	60"	48"
W13	1	2	60"	54"
W14	1	2	72"	18"
W15	1	2	72"	54"
W16	1	2	84"	48"
W17	2	2	96"	54"

DOOR SCHEDULE				
#	QTY	FLOOR	W	H
D01	1	0	28"	80"
D02	2	0	30"	80"
D03	1	0	32"	80"
D04	2	0	36"	80"
D05	1	0	54"	80"
D06	1	0	72"	80"
D07	2	1	108"	96"
D08	1	1	192"	96"
D09	1	1	28"	80"
D10	2	1	32"	80"
D11	2	1	36"	80"
D12	2	1	60"	80"
D13	1	1	60"	92"
D14	1	1	72"	80"
D15	8	2	28"	80"
D16	4	2	30"	80"
D17	2	2	32"	80"
D18	1	2	56"	80"

LEGEND	
CEILING LIGHT	DOOR BELL
LIGHT BULB	TV CABLE
WALL SCONCE	KATS, KATS
TRACK LIGHT	VACUUM OUTLET
HRV VENT	VENTILATION FAN
FLUORESCENT UNIT	WALL VENT. FAN
RECESSED LIGHT POT LIGHT	HOT & COLD WATER
4" POT LIGHT	WATER LINE
PENDANT LIGHT	HOSE BIB
CHANDELIER	GAS LINE
110V OUTLET	SMOKE/CO DETECTOR
WEATHERPROOF OUTLET	THERMOSTAT
220V OUTLET	FLOOR DRAIN
GFI OUTLET	ROOF VENT
CEILING OUTLET	HOT WATER TANK
SWITCH	FURNACE
12V TRANSFORMER	SUMP PUMP
OPENER REMOTE CONTROL	TELEPOST
SPEAKER	ELECTRICAL PANEL
2X6 WALL	2X6 WALL

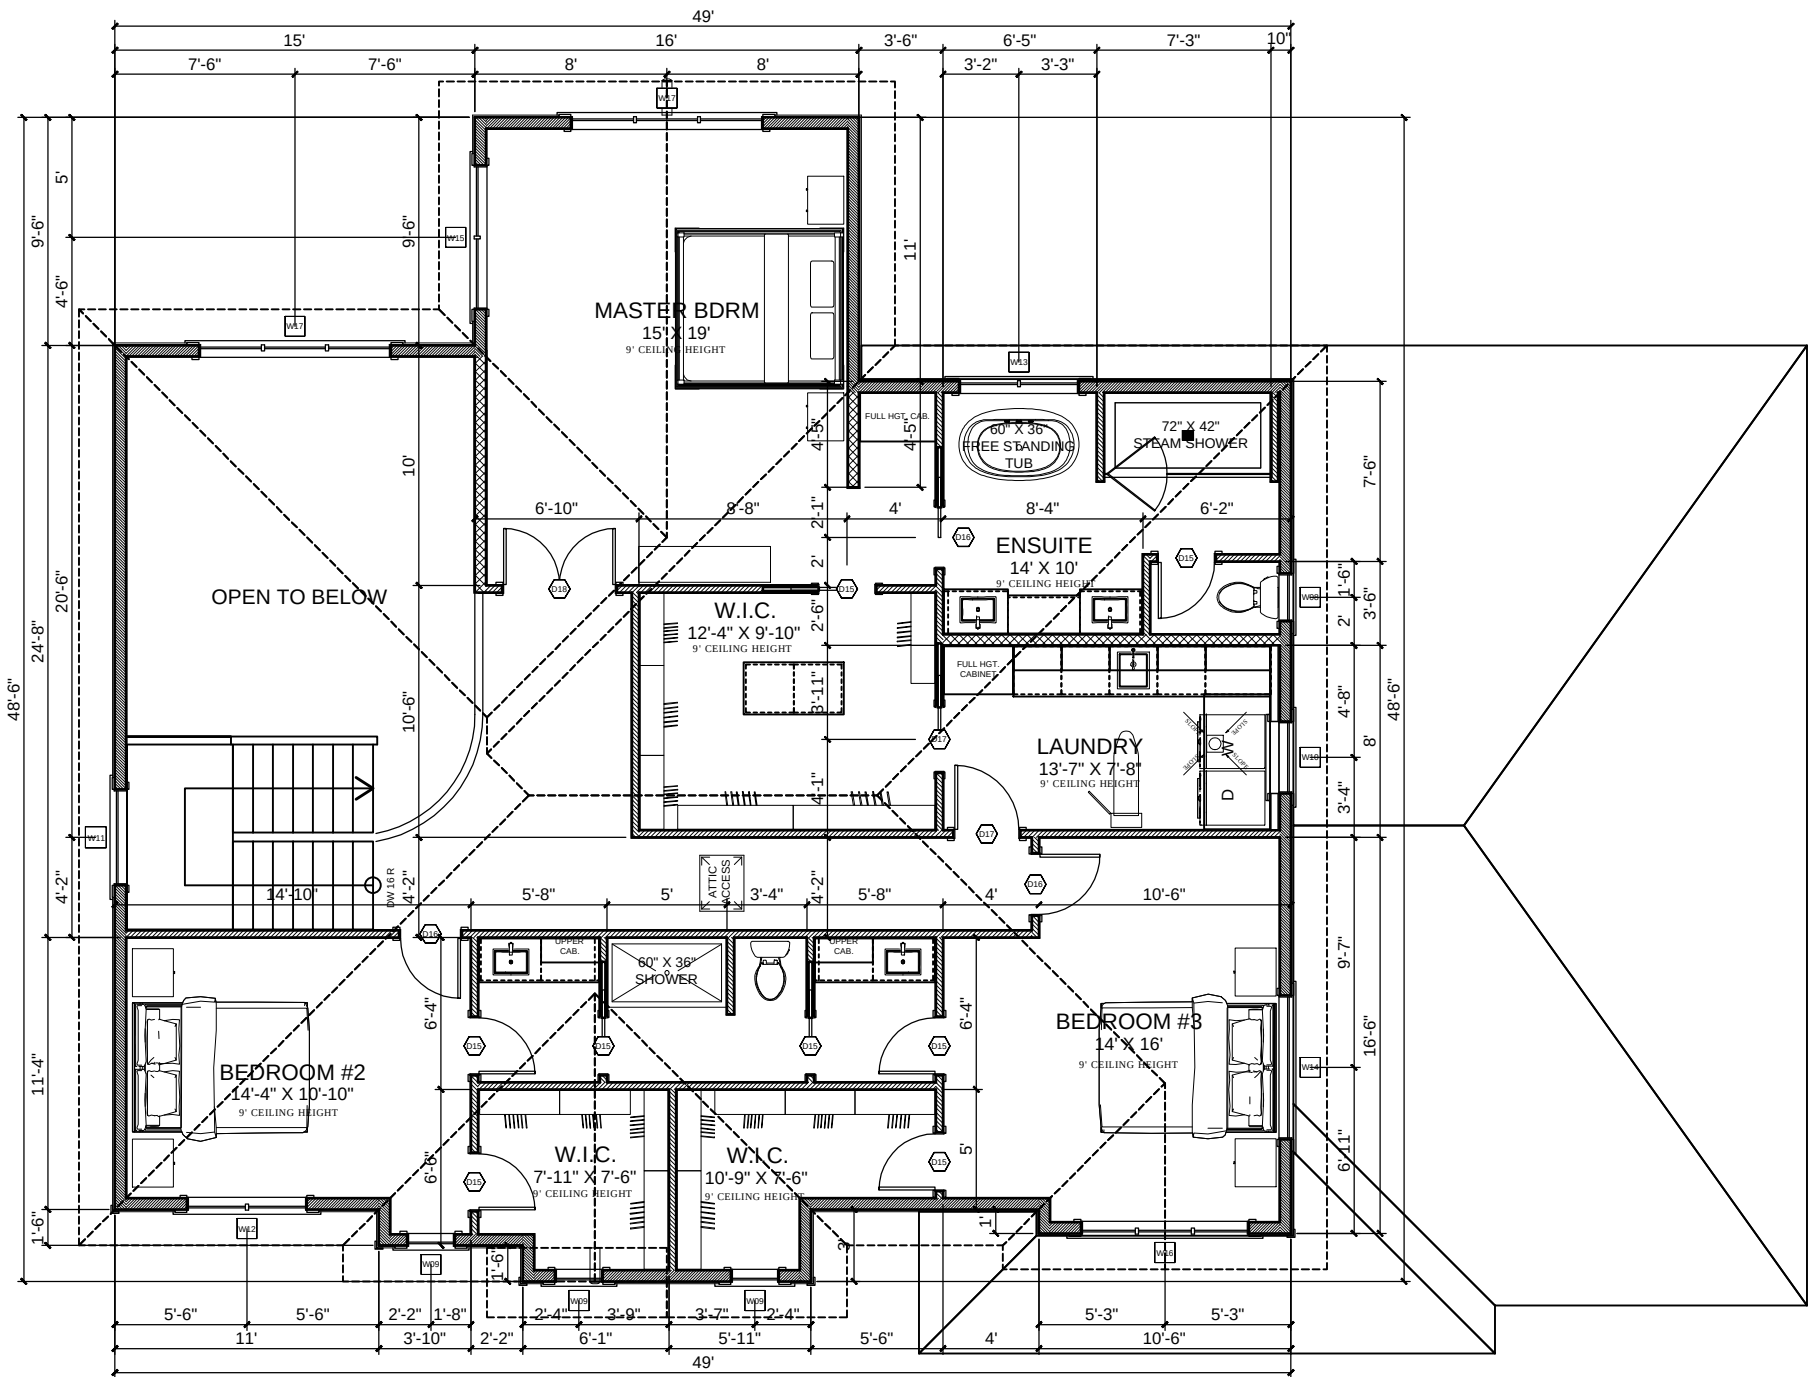

1
A-6

SECOND FLOOR PLAN - 1597 sq. ft.

SCALE : 1/8" = 1'0"

---IMPORTANT---
CONTRACTOR / BUILDER SHALL VERIFY ALL
DIMENSIONS AND DETAILS AND NOTIFY THE
DESIGNER OF ANY ERRORS OR OMISSIONS
PRIOR TO THE COMMENCEMENT OF ANY WORK.
SUPPLIER SHALL NOTIFY THE DESIGNER OF ANY
STRUCTURAL ERRORS OR ANY CHANGE
CAN AFFECT THE DESIGN
INCLUDING ENGINEERED BEAMS, FLOOR JOISTS,
ROOF TRUSSES AND TELEPOST
PRIOR TO COMMENCEMENT OF CONSTRUCTION

02468
DATE: 10-AUG-2026
SCALE: AS SHOWN
TOTAL AREA: 2982 sq. ft.

PROJECT ADDRESS:
LOT 24 BLOCK 6
PLAN 132 3525
GENESIS LAKE BOULEVARD
STONY PLAIN, AB

PROJECT:



kenzo
HOME DESIGNS
Tel: (780) 904 3257

W: www.kenzodesigns.ca e: info@kenzodesigns.ca


A-6

WINDOW SIZES
WINDOW SIZES ARE SHOWN ON BUILDING LAYOUTS AND ARE SHOWN BY NOMINAL SIZE. OWNER TO VERIFY STYLE, TYPE, AND EXACT ROUGH OPENING SIZE PRIOR TO CONSTRUCTION. OWNER TO ALSO VERIFY DIRECTION OF OPENERS.

WINDOW SCHEDULE				
#	QTY	FLOOR	W	H
W01	1	0	60"	28"
W02	1	0	96"	60"
W03	1	0	96"	72"
W04	1	1	24"	60"
W05	1	1	48"	36"
W06	3	1	60"	60"
W07	2	1	96"	72"
W08	1	2	24"	36"
W09	3	2	24"	48"
W10	1	2	36"	18"
W11	1	2	48"	72"
W12	1	2	60"	48"
W13	1	2	60"	54"
W14	1	2	72"	18"
W15	1	2	72"	54"
W16	1	2	84"	48"
W17	2	2	96"	54"

DOOR SCHEDULE				
#	QTY	FLOOR	W	H
D01	1	0	28"	80"
D02	2	0	30"	80"
D03	1	0	32"	80"
D04	2	0	36"	80"
D05	1	0	54"	80"
D06	1	0	72"	80"
D07	2	1	108"	96"
D08	1	1	192"	96"
D09	1	1	28"	80"
D10	2	1	32"	80"
D11	2	1	36"	80"
D12	2	1	60"	80"
D13	1	1	60"	92"
D14	1	1	72"	80"
D15	8	2	28"	80"
D16	4	2	30"	80"
D17	2	2	32"	80"
D18	1	2	56"	80"

LEGEND	
	CEILING LIGHT
	LIGHT BULB
	WALL SCONCE
	TRACK LIGHT
	HRV VENT
	FLUORESCENT UNIT
	RECESSED LIGHT POT LIGHT
	4" POT LIGHT
	PENDANT LIGHT
	CHANDELIER
	110V OUTLET
	WEATHERPROOF OUTLET
	220V OUTLET
	GFI OUTLET
	CEILING OUTLET
	SWITCH
	12V TRANSFORMER
	OPENER REMOTE CONTROL
	SPEAKER
	DOOR BELL
	TV CABLE
	KATS, KATS
	VACUUM OUTLET
	VENTILATION FAN
	WALL VENT. FAN
	HOT & COLD WATER
	WATER LINE
	HOSE BIB
	GAS LINE
	SMOKE/CO DETECTOR
	THERMOSTAT
	FLOOR DRAIN
	ROOF VENT
	HOT WATER TANK
	FURNACE
	SUMP PUMP
	TELEPOST
	ELECTRICAL PANEL
	2x6 WALL
	2x8 WALL

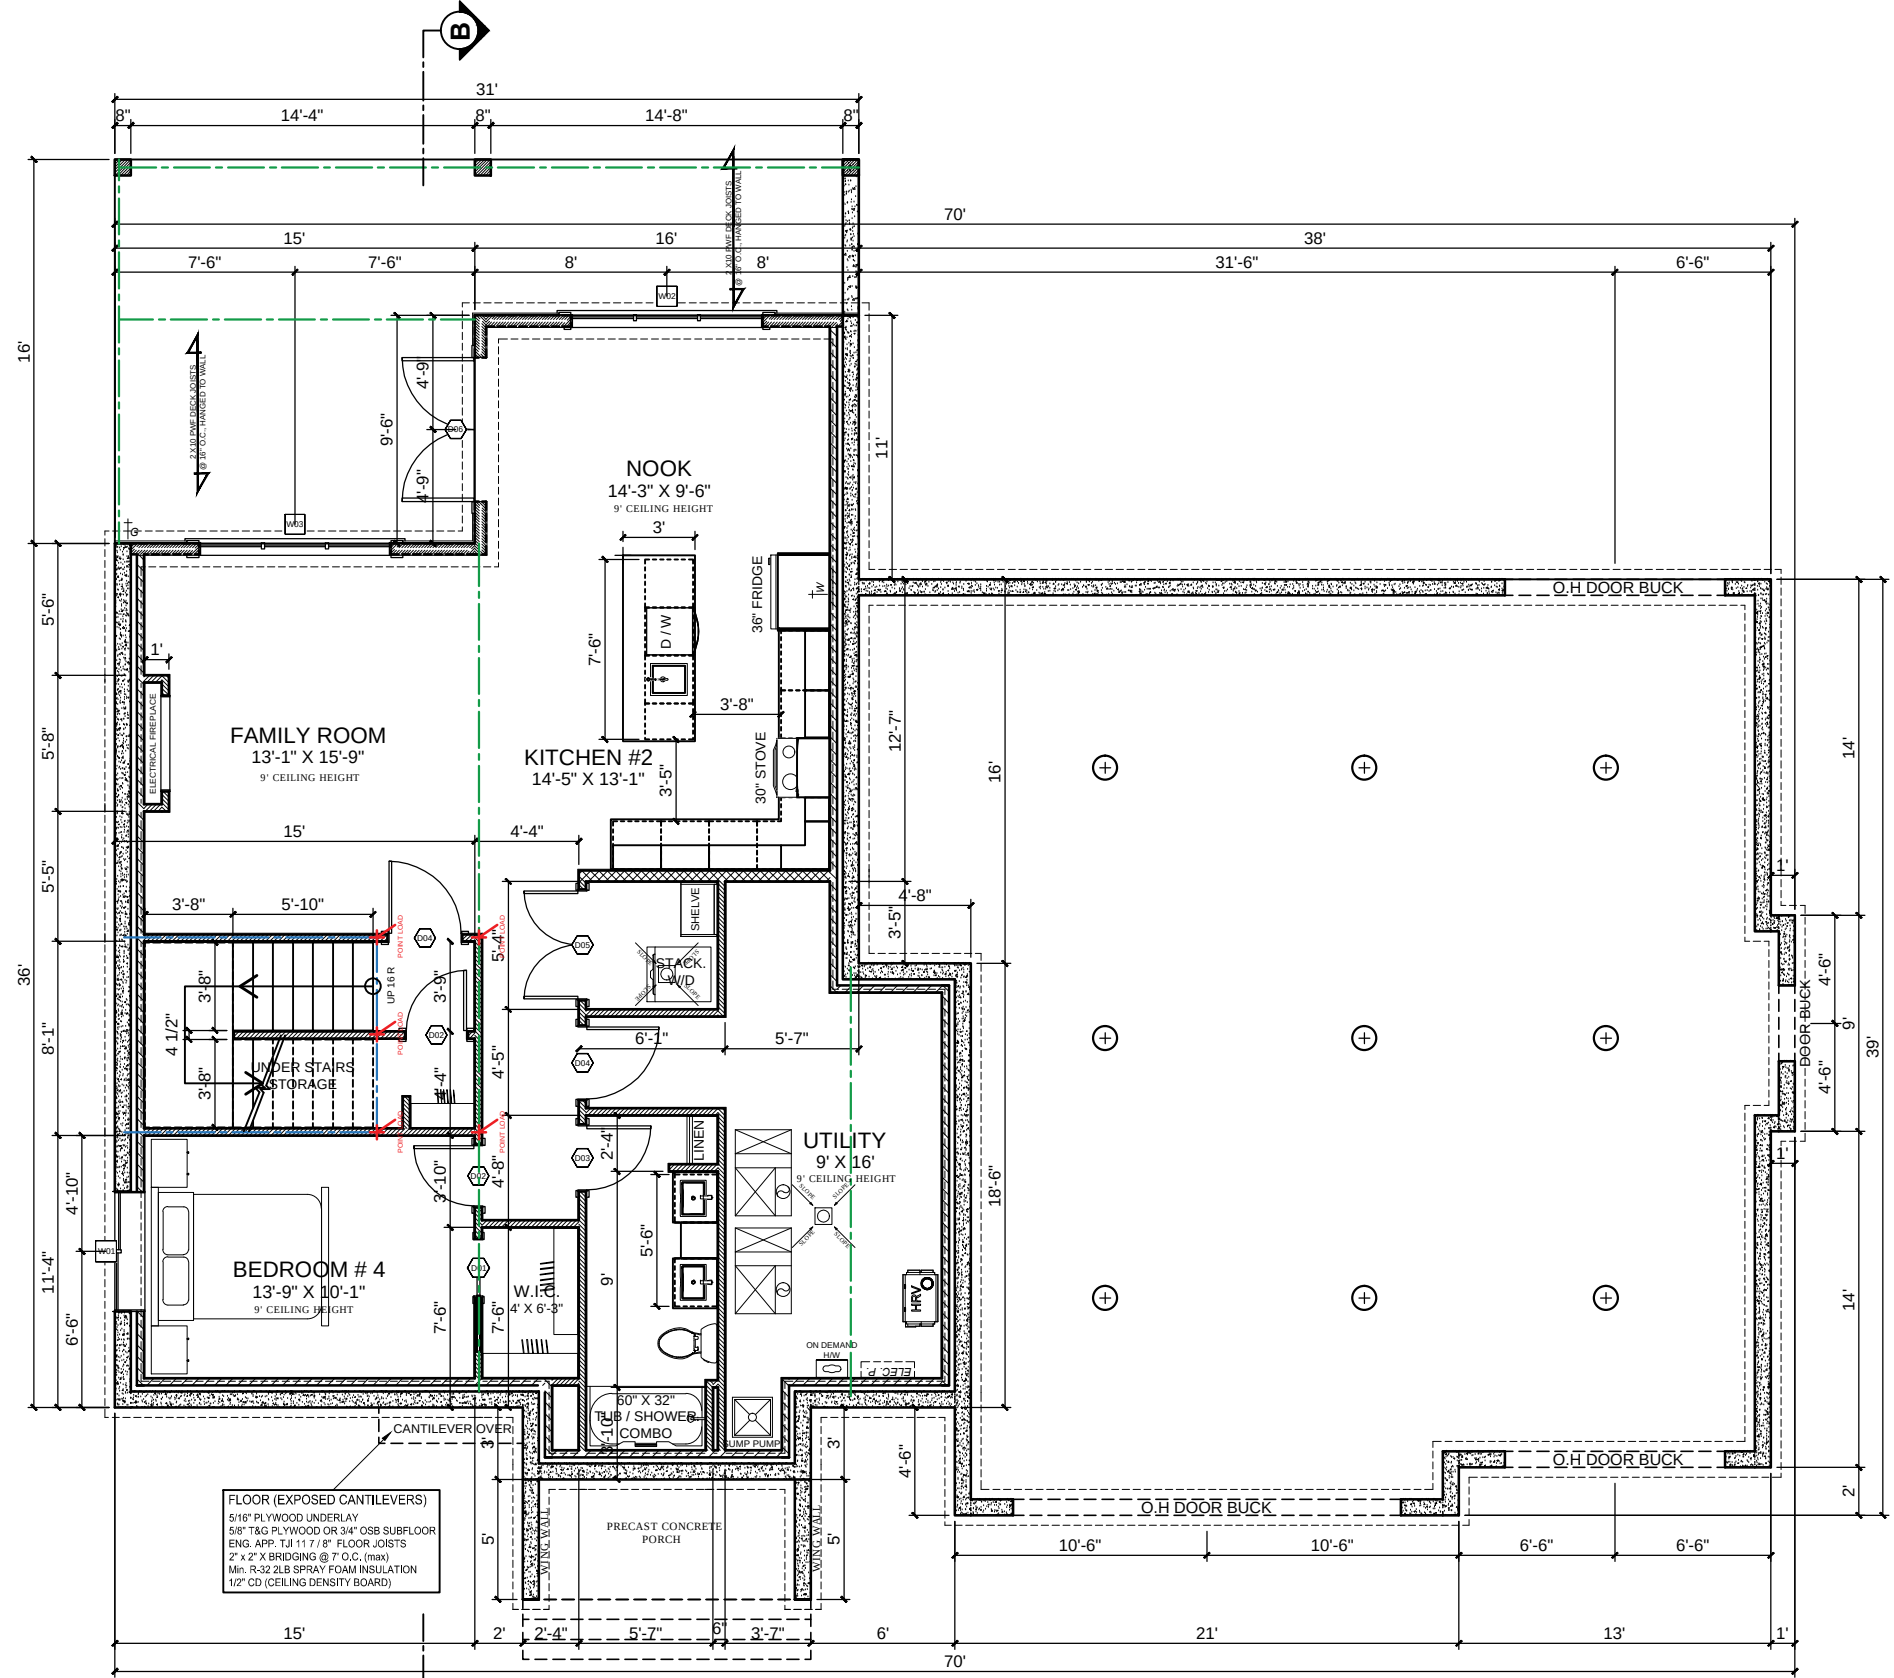

FLOOR (EXPOSED CANTILEVERS)
5/16" PLYWOOD UNDERLAY
5/8" T&G PLYWOOD OR 3/4" OSB SUBFLOOR
ENG. APP. TJI 117/8" FLOOR JOISTS
2" x 2" X BRIDGING @ 7' O.C. (max)
Min. R-32 2LB SPRAY FOAM INSULATION
1/2" CD (CEILING DENSITY BOARD)

---IMPORTANT---
CONTRACTOR / BUILDER SHALL VERIFY ALL DIMENSIONS AND DETAILS AND NOTIFY THE DESIGNER OF ANY ERRORS OR OMISSIONS PRIOR TO THE COMMENCEMENT OF ANY WORK. SUPPLIER SHALL NOTIFY THE DESIGNER OF ANY STRUCTURAL ERRORS OR ANY CHANGE CAN AFFECT THE DESIGN INCLUDING ENGINEERED BEAMS, FLOOR JOISTS, ROOF TRUSSES AND TELEPOST PRIOR TO COMMENCEMENT OF CONSTRUCTION

DATE:	10-AUG-2026
SCALE:	AS SHOWN
TOTAL AREA:	2982 sq. ft.

PROJECT ADDRESS:
LOT 24 BLOCK 6
PLAN 132 3525
GENESIS LAKE BOULEVARD
STONY PLAIN, AB

PROJECT:



kenzo
HOME DESIGNS
Tel: (780) 904 3257
W: www.kenzodesigns.ca e: info@kenzodesigns.ca


A-7

WINDOW SIZES
WINDOW SIZES ARE SHOWN ON BUILDING LAYOUTS AND ARE SHOWN BY NOMINAL SIZE. OWNER TO VERIFY STYLE, TYPE, AND EXACT ROUGH OPENING SIZE PRIOR TO CONSTRUCTION. OWNER TO ALSO VERIFY DIRECTION OF OPENERS.

WINDOW SCHEDULE				
#	QTY	FLOOR	W	H
W01	1	0	60"	28"
W02	1	0	96"	60"
W03	1	0	96"	72"
W04	1	1	24"	60"
W05	1	1	48"	36"
W06	3	1	60"	60"
W07	2	1	96"	72"
W08	1	2	24"	36"
W09	3	2	24"	48"
W10	1	2	36"	18"
W11	1	2	48"	72"
W12	1	2	60"	48"
W13	1	2	60"	54"
W14	1	2	72"	18"
W15	1	2	72"	54"
W16	1	2	84"	48"
W17	2	2	96"	54"

DOOR SCHEDULE				
#	QTY	FLOOR	W	H
D01	1	0	28"	80"
D02	2	0	30"	80"
D03	1	0	32"	80"
D04	2	0	36"	80"
D05	1	0	54"	80"
D06	1	0	72"	80"
D07	2	1	108"	96"
D08	1	1	192"	96"
D09	1	1	28"	80"
D10	2	1	32"	80"
D11	2	1	36"	80"
D12	2	1	60"	80"
D13	1	1	60"	92"
D14	1	1	72"	80"
D15	8	2	28"	80"
D16	4	2	30"	80"
D17	2	2	32"	80"
D18	1	2	56"	80"

LEGEND	
○ CEILING LIGHT	Ⓜ DOOR BELL
Ⓛ LIGHT BULB	Ⓜ TV CABLE
○ WALL SCONCE	Ⓜ KATS, KATS
Ⓜ TRACK LIGHT	Ⓜ VACUUM OUTLET
Ⓜ HRV VENT	Ⓜ VENTILATION FAN
Ⓜ FLUORESCENT UNIT	Ⓜ WALL VENT. FAN
Ⓜ RECESSED LIGHT POT LIGHT	Ⓜ HOT & COLD WATER
Ⓜ 4" POT LIGHT	Ⓜ WATER LINE
Ⓜ PENDANT LIGHT	Ⓜ HOSE BIB
Ⓜ CHANDELIER	Ⓜ GAS LINE
Ⓜ 110V OUTLET	Ⓜ SMOKE/CO DETECTOR
Ⓜ WEATHERPROOF OUTLET	Ⓜ THERMOSTAT
Ⓜ 220V OUTLET	Ⓜ FLOOR DRAIN
Ⓜ GFI OUTLET	Ⓜ ROOF VENT
Ⓜ CEILING OUTLET	Ⓜ HOT WATER TANK
Ⓜ SWITCH	Ⓜ FURNACE
Ⓜ 12V TRANSFORMER	Ⓜ SUMP PUMP
Ⓜ OPENER REMOTE CONTROL	Ⓜ TELEPOST
Ⓜ SPEAKER	Ⓜ ELECTRICAL PANEL
Ⓜ 2X6 WALL	Ⓜ 2X8 WALL

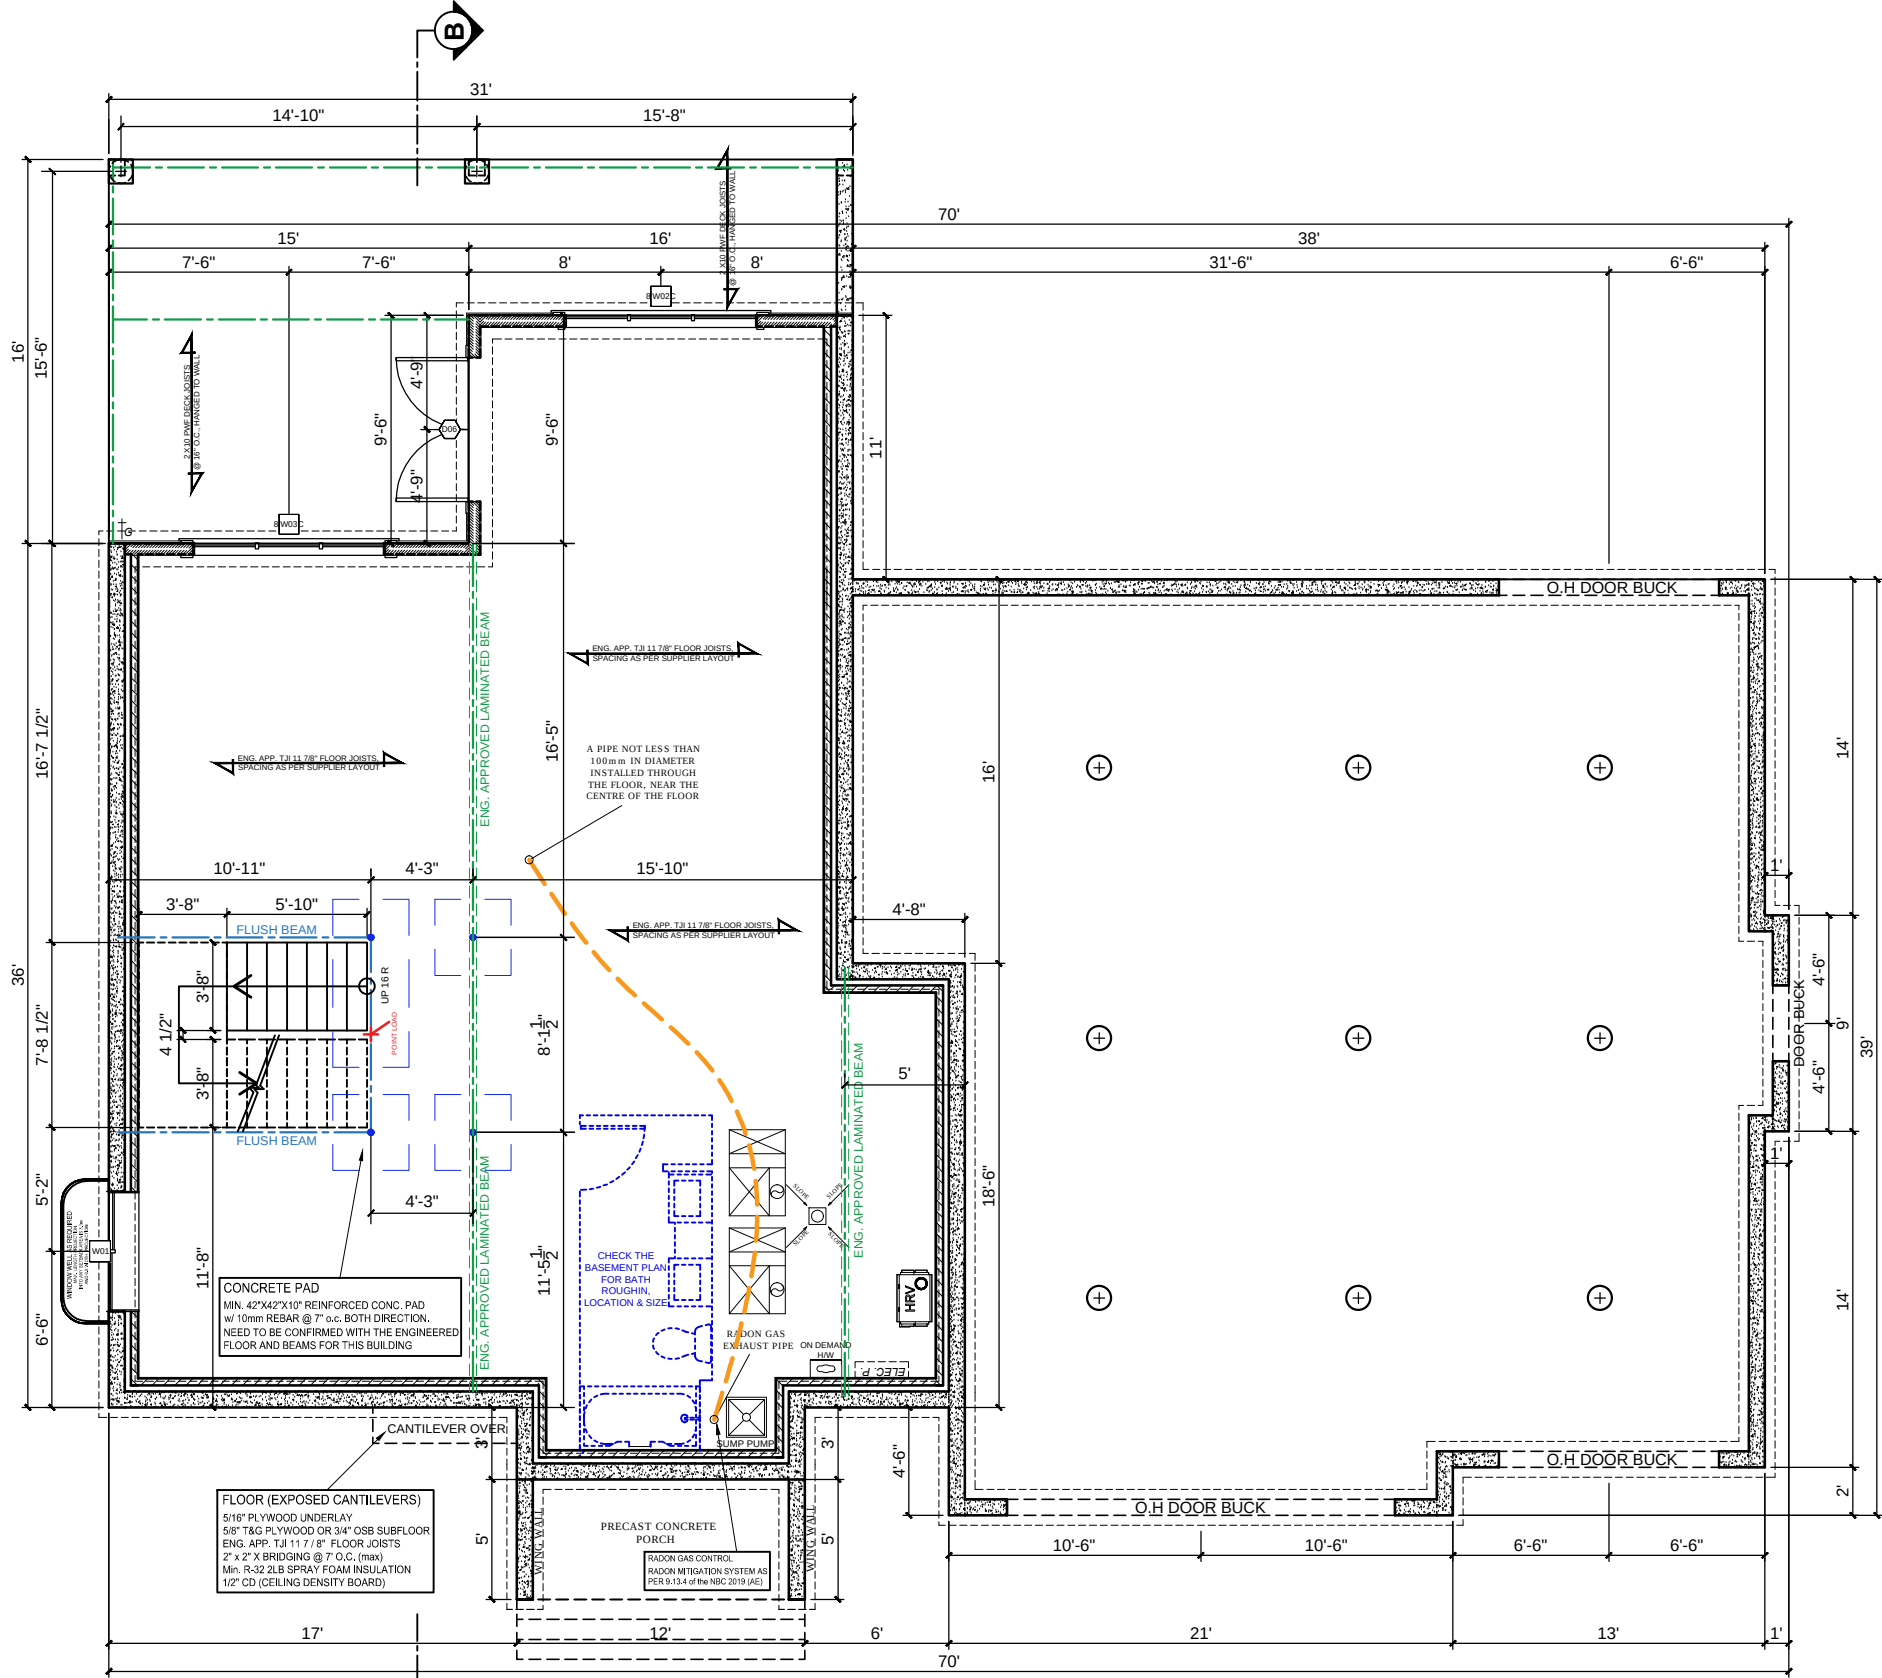

1 FOUNDATION PLAN
A-8 SCALE : 1/8" = 1'0"

---IMPORTANT---
CONTRACTOR / BUILDER SHALL VERIFY ALL DIMENSIONS AND DETAILS AND NOTIFY THE DESIGNER OF ANY ERRORS OR OMISSIONS PRIOR TO THE COMMENCEMENT OF ANY WORK. SUPPLIER SHALL NOTIFY THE DESIGNER OF ANY STRUCTURAL ERRORS OR ANY CHANGE CAN AFFECT THE DESIGN INCLUDING ENGINEERED BEAMS, FLOOR JOISTS, ROOF TRUSSES AND TELEPOST PRIOR TO COMMENCEMENT OF CONSTRUCTION


02468
DATE: 10-AUG-2026
SCALE: AS SHOWN
TOTAL AREA: 2982 sq. ft.

PROJECT ADDRESS:
LOT 24 BLOCK 6
PLAN 132 3525
GENESIS LAKE BOULEVARD
STONY PLAIN, AB



kenzo
HOME DESIGNS
Tel: (780) 904 3257
W: www.kenzodesigns.ca e: info@kenzodesigns.ca

A-8

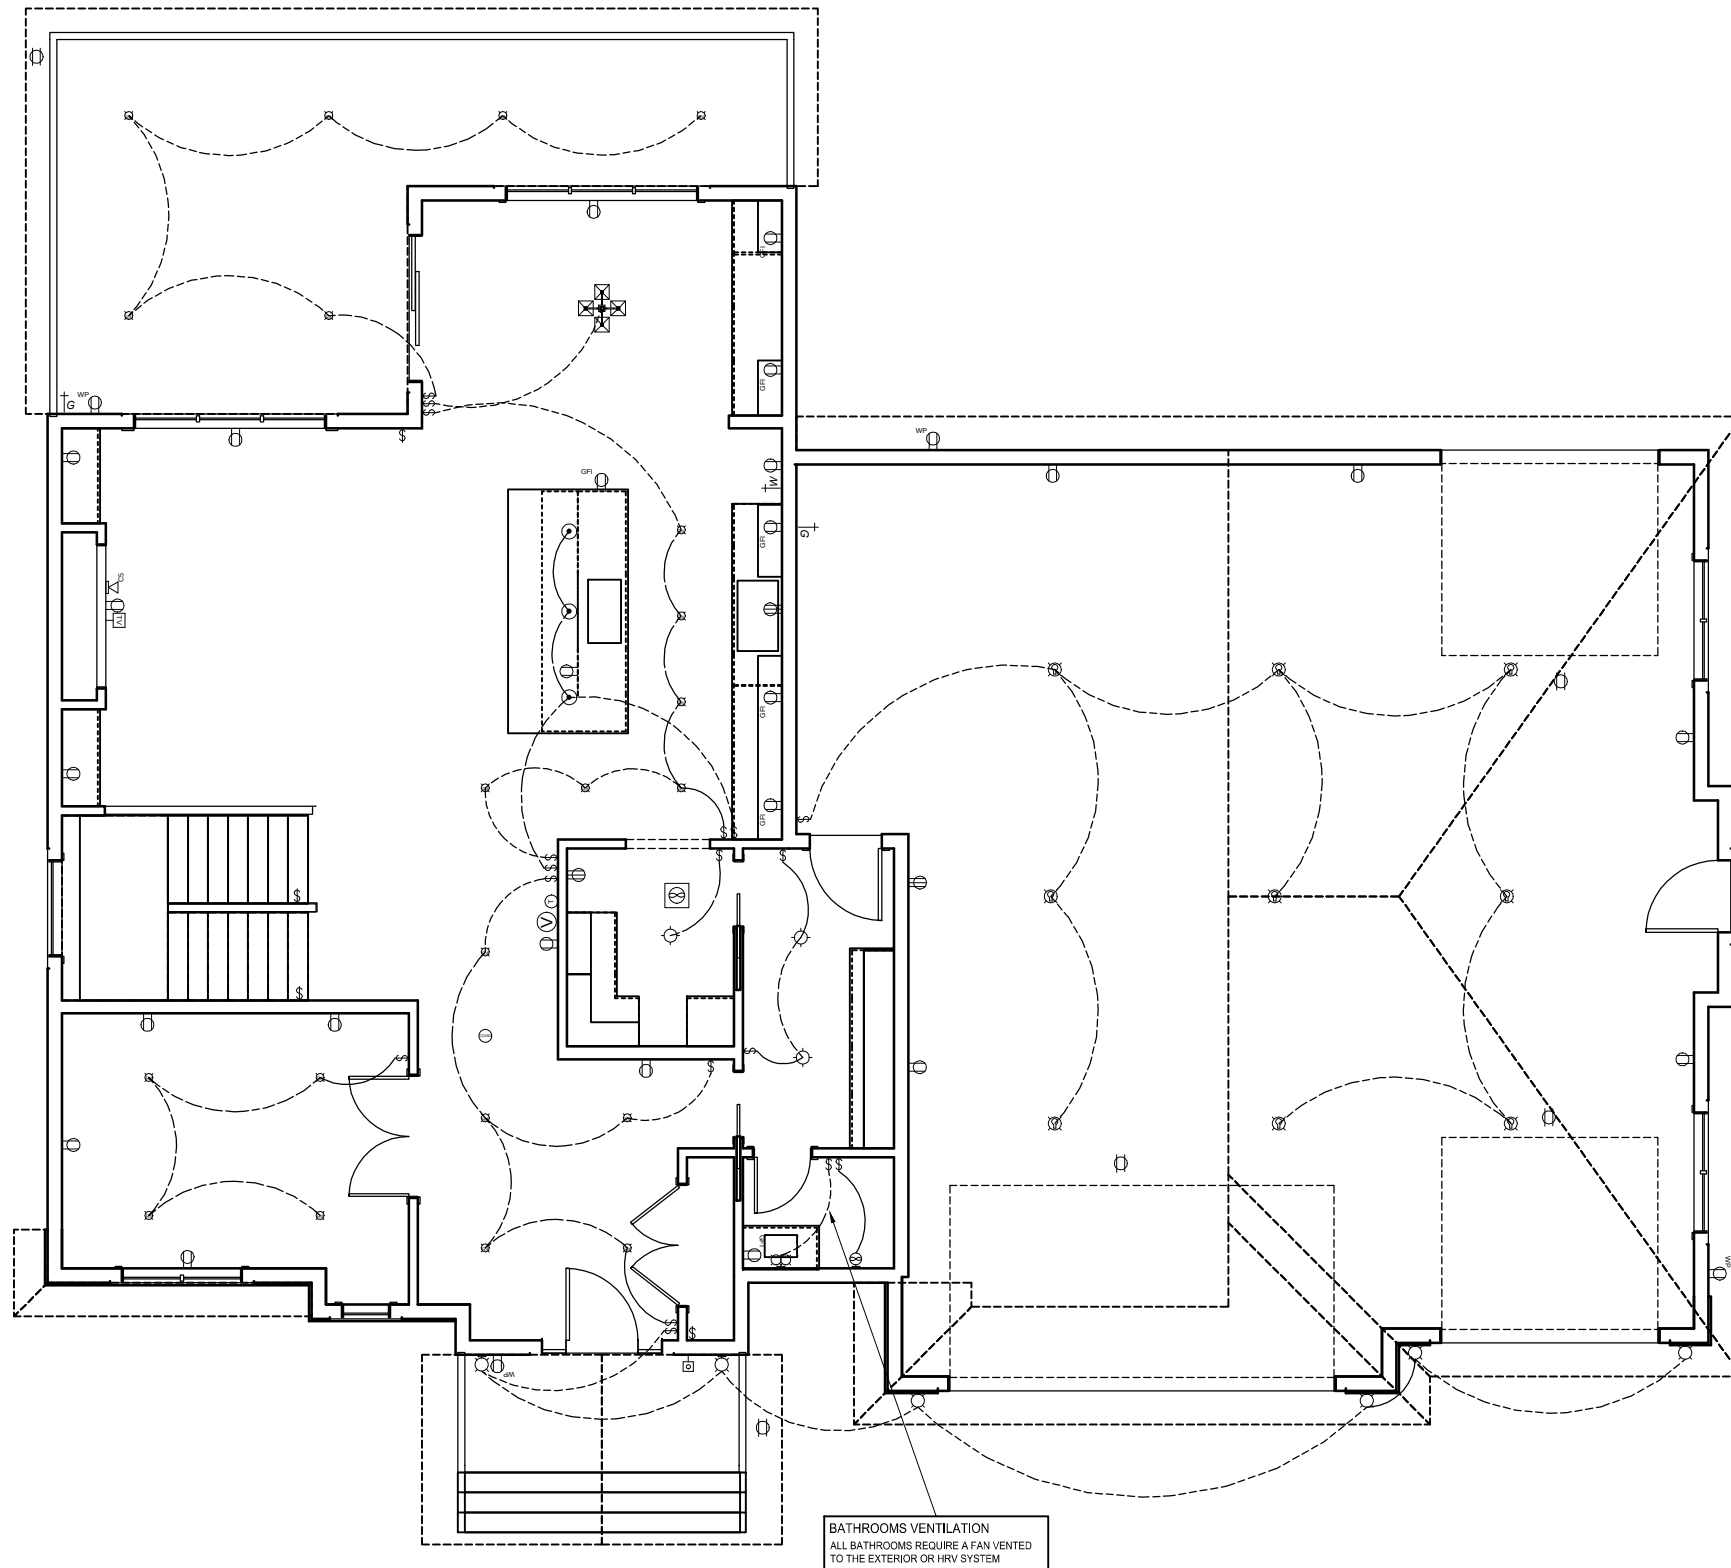

BATHROOMS VENTILATION
ALL BATHROOMS REQUIRE A FAN VENTED
TO THE EXTERIOR OR HRV SYSTEM

LEGEND	
○ CEILING LIGHT	Ⓜ DOOR BELL
⦿ LIGHT BULB	Ⓜ TV CABLE
⦿ WALL SCONCE	⦿ KATS, KATS
⦿ TRACK LIGHT	⦿ VACUUM OUTLET
⦿ HRV VENT	⦿ VENTILATION FAN
⦿ FLUORESCENT UNIT	⦿ WALL VENT. FAN
⦿ RECESSED LIGHT POT LIGHT	⦿ HOT & COLD WATER
⦿ 4" POT LIGHT	⦿ WATER LINE
⦿ PENDANT LIGHT	⦿ HOSE BIB
⦿ CHANDELIER	⦿ GAS LINE
⦿ 110V OUTLET	⦿ SMOKE/CO DETECTOR
⦿ WEATHERPROOF OUTLET	⦿ THERMOSTAT
⦿ 220V OUTLET	⦿ FLOOR DRAIN
⦿ GFI OUTLET	⦿ ROOF VENT
⦿ CEILING OUTLET	⦿ HOT WATER TANK
⦿ SWITCH	⦿ FURNACE
⦿ 12V TRANSFORMER	⦿ SUMP PUMP
⦿ OPENER REMOTE CONTROL	⦿ TELEPOST
⦿ SPEAKER	⦿ ELECTRICAL PANEL
⦿ 2X6 WALL	⦿ 2X8 WALL


ALL ELECTRICAL WORK TO FOLLOW REQUIRED CODE GUIDELINES

1
A-9

MAIN FLOOR ELECTRICAL PLAN

SCALE : 1/8" = 1'0"

---IMPORTANT--- CONTRACTOR / BUILDER SHALL VERIFY ALL DIMENSIONS AND DETAILS AND NOTIFY THE DESIGNER OF ANY ERRORS OR OMISSIONS PRIOR TO THE COMMENCEMENT OF ANY WORK. SUPPLIER SHALL NOTIFY THE DESIGNER OF ANY STRUCTURAL ERRORS OR ANY CHANGE CAN AFFECT THE DESIGN INCLUDING ENGINEERED BEAMS, FLOOR JOISTS, ROOF TRUSSES AND TELEPOST PRIOR TO COMMENCEMENT OF CONSTRUCTION	02468	PROJECT ADDRESS: LOT 24 BLOCK 6 PLAN 132 3525 GENESIS LAKE BOULEVARD STONY PLAIN, AB	PROJECT: 	 Tel: (780) 904 3257 W: www.kenzodesigns.ca e: info@kenzodesigns.ca	A-9
	DATE: 10-AUG-2026				
	SCALE: AS SHOWN				
	TOTAL AREA: 2982 sq. ft.				

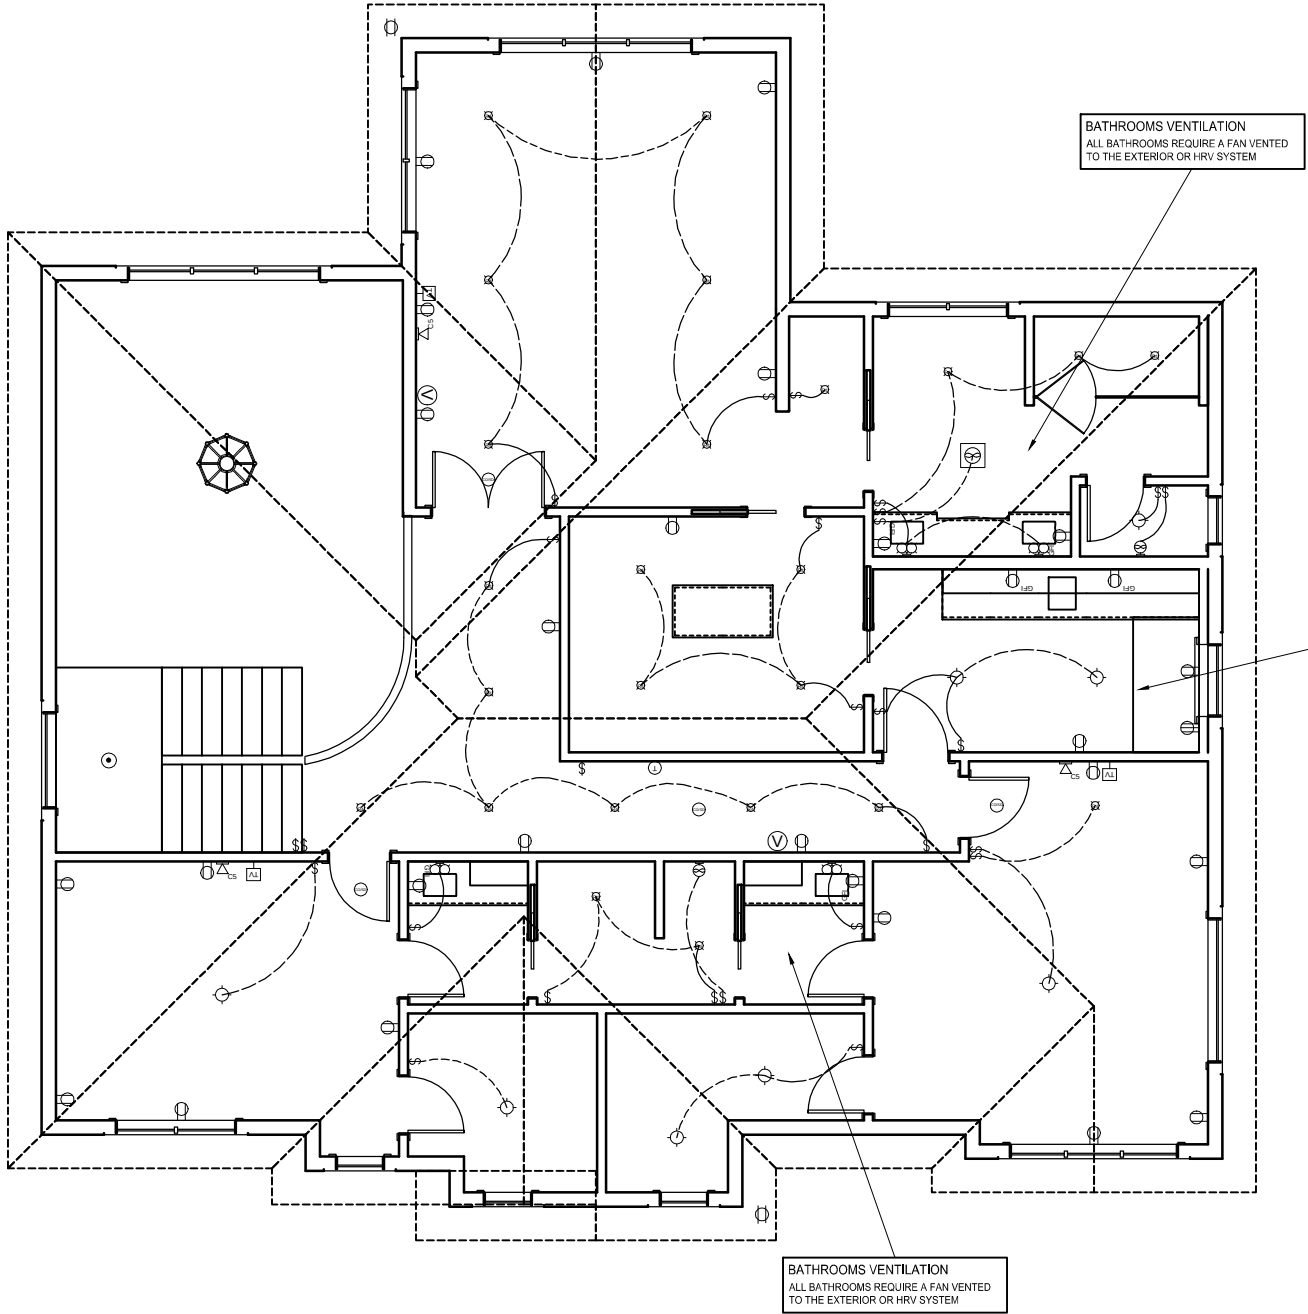

LEGEND	
○ CEILING LIGHT	Ⓜ DOOR BELL
⦿ LIGHT BULB	Ⓜ TV CABLE
⦿ WALL SCONCE	⦿ KATS, KATS
⦿ TRACK LIGHT	⦿ VACUUM OUTLET
⦿ HRV VENT	⦿ VENTILATION FAN
⦿ FLUORESCENT UNIT	⦿ WALL VENT. FAN
⦿ RECESSED LIGHT POT LIGHT	⦿ HOT & COLD WATER
⦿ 4" POT LIGHT	⦿ WATER LINE
⦿ PENDANT LIGHT	⦿ HOSE BIB
⦿ CHANDELIER	⦿ GAS LINE
⦿ 110V OUTLET	⦿ SMOKE/CO DETECTOR
⦿ WEATHERPROOF OUTLET	⦿ THERMOSTAT
⦿ 220V OUTLET	⦿ FLOOR DRAIN
⦿ GFI OUTLET	⦿ ROOF VENT
⦿ CEILING OUTLET	⦿ HOT WATER TANK
⦿ SWITCH	⦿ FURNACE
⦿ 12V TRANSFORMER	⦿ SUMP PUMP
⦿ OPENER REMOTE CONTROL	⦿ TELEPOST
⦿ SPEAKER	⦿ ELECTRICAL PANEL
⦿ 2X6 WALL	⦿ 2X8 WALL



ALL ELECTRICAL WORK TO FOLLOW REQUIRED CODE GUIDELINES

1
A-10

SECOND FLOOR ELECTRICAL PLAN

SCALE : 1/8" = 1'0"


---IMPORTANT---
CONTRACTOR / BUILDER SHALL VERIFY ALL DIMENSIONS AND DETAILS AND NOTIFY THE DESIGNER OF ANY ERRORS OR OMISSIONS PRIOR TO THE COMMENCEMENT OF ANY WORK. SUPPLIER SHALL NOTIFY THE DESIGNER OF ANY STRUCTURAL ERRORS OR ANY CHANGE CAN AFFECT THE DESIGN INCLUDING ENGINEERED BEAMS, FLOOR JOISTS, ROOF TRUSSES AND TELEPOST PRIOR TO COMMENCEMENT OF CONSTRUCTION

	02468
DATE:	10-AUG-2026
SCALE:	AS SHOWN
TOTAL AREA:	2982 sq. ft.

PROJECT ADDRESS:
LOT 24 BLOCK 6
PLAN 132 3525
GENESIS LAKE BOULEVARD
STONY PLAIN, AB



A-10

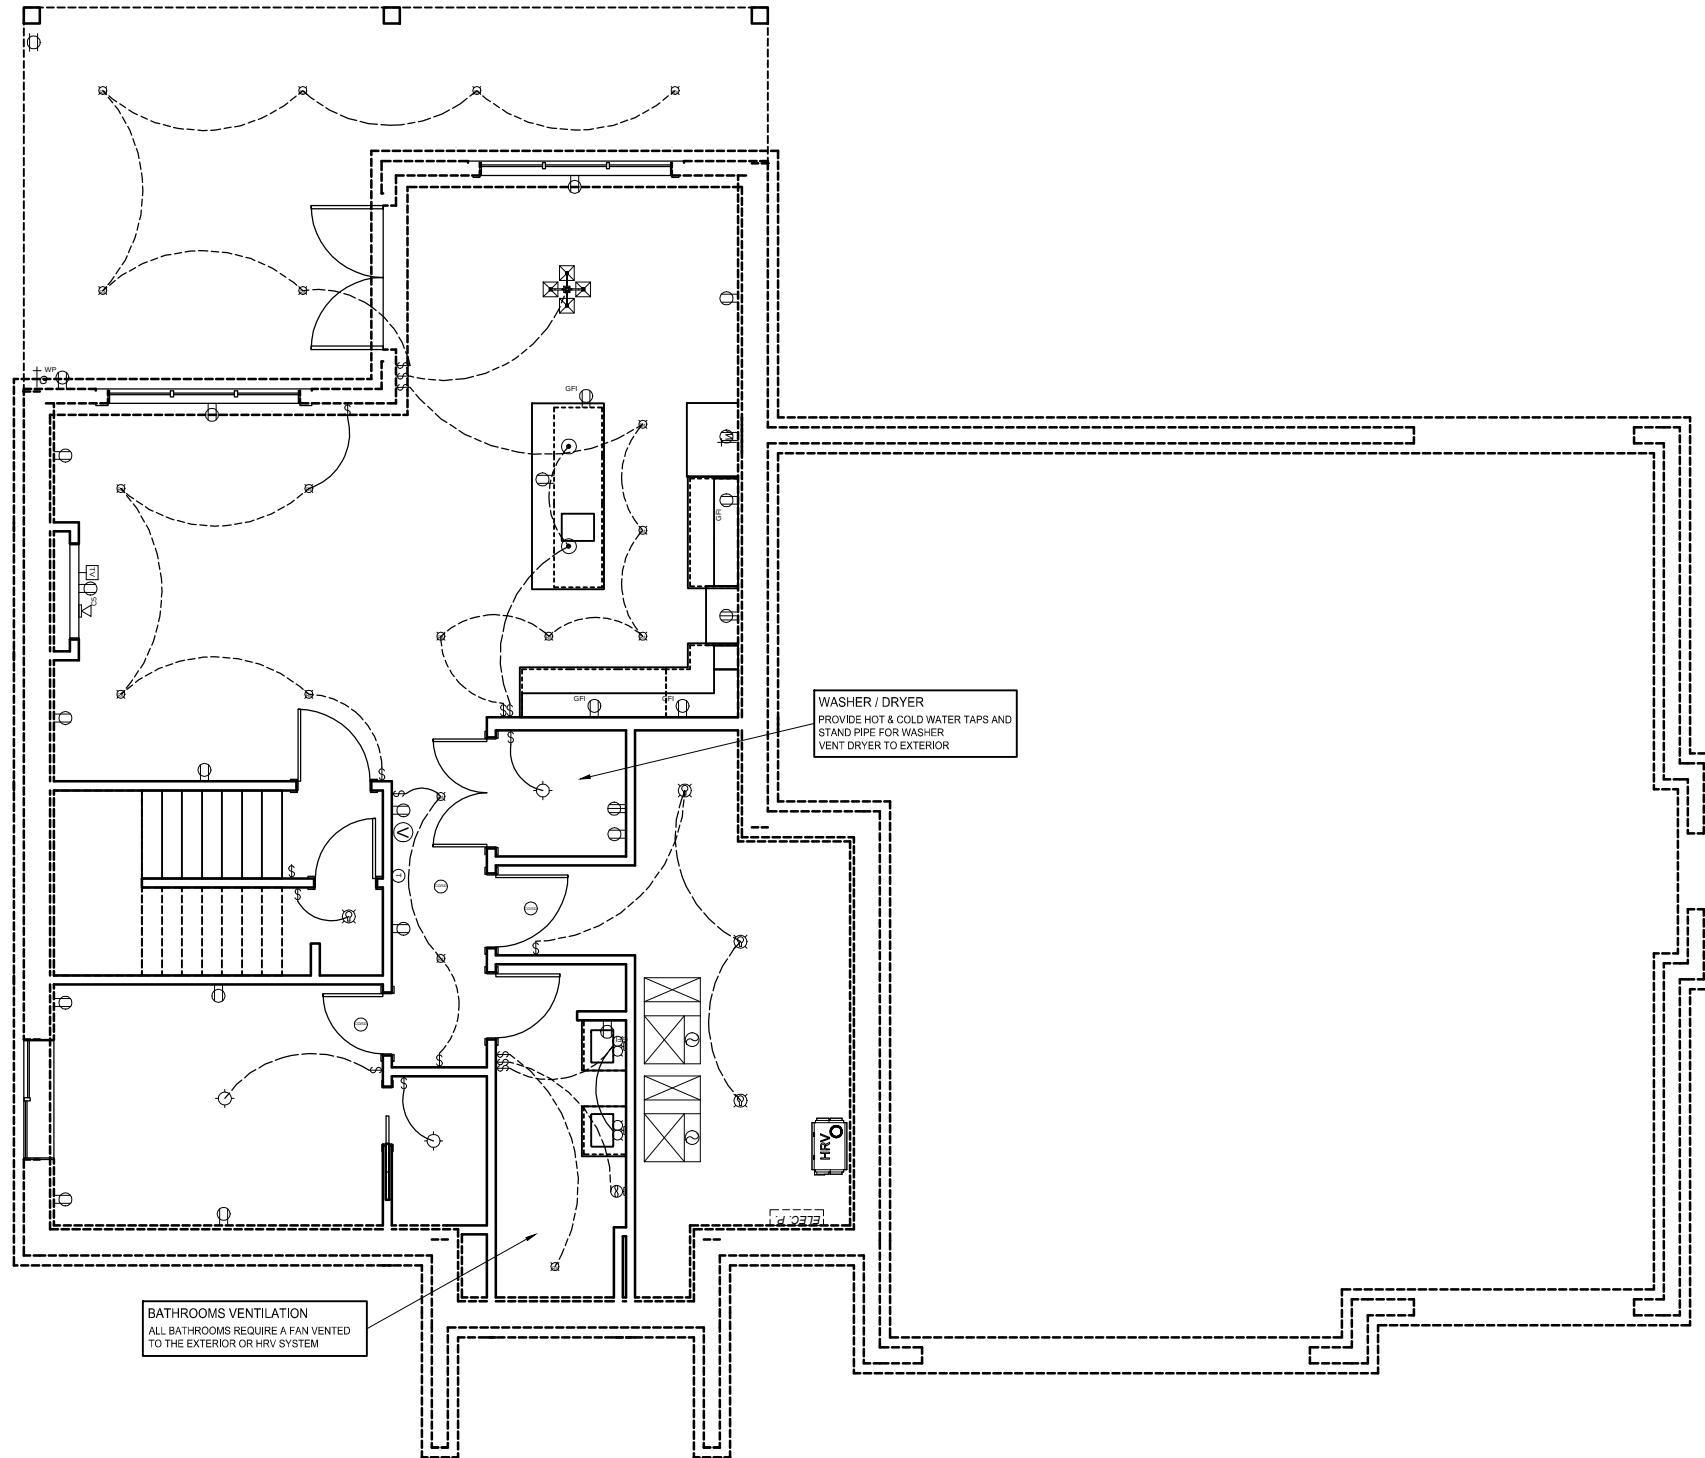

LEGEND	
○ CEILING LIGHT	Ⓜ DOOR BELL
⦿ LIGHT BULB	Ⓜ TV CABLE
⦿ WALL SCONCE	Ⓜ KATS, KATS
⦿ TRACK LIGHT	Ⓜ VACUUM OUTLET
⦿ HRV VENT	Ⓜ VENTILATION FAN
⦿ FLUORESCENT UNIT	Ⓜ WALL VENT. FAN
⦿ RECESSED LIGHT POT LIGHT	Ⓜ HOT & COLD WATER
⦿ 4" POT LIGHT	Ⓜ WATER LINE
⦿ PENDANT LIGHT	Ⓜ HOSE BIB
⦿ CHANDELIER	Ⓜ GAS LINE
⦿ 110V OUTLET	Ⓜ SMOKE/CO DETECTOR
⦿ WEATHERPROOF OUTLET	Ⓜ THERMOSTAT
⦿ 220V OUTLET	Ⓜ FLOOR DRAIN
⦿ GFI OUTLET	Ⓜ ROOF VENT
⦿ CEILING OUTLET	Ⓜ HOT WATER TANK
⦿ SWITCH	Ⓜ FURNACE
⦿ 12V TRANSFORMER	Ⓜ SUMP PUMP
⦿ OPENER REMOTE CONTROL	Ⓜ TELEPOST
⦿ SPEAKER	Ⓜ ELECTRICAL PANEL
⦿ 2X6 WALL	⦿ 2X8 WALL



ALL ELECTRICAL WORK TO FOLLOW REQUIRED CODE GUIDELINES

1
A-11

BASEMENT ELECTRICAL PLAN
SCALE : 1/8" = 1'0"

---IMPORTANT--- CONTRACTOR / BUILDER SHALL VERIFY ALL DIMENSIONS AND DETAILS AND NOTIFY THE DESIGNER OF ANY ERRORS OR OMISSIONS PRIOR TO THE COMMENCEMENT OF ANY WORK. SUPPLIER SHALL NOTIFY THE DESIGNER OF ANY STRUCTURAL ERRORS OR ANY CHANGE CAN AFFECT THE DESIGN INCLUDING ENGINEERED BEAMS, FLOOR JOISTS, ROOF TRUSSES AND TELEPOST PRIOR TO COMMENCEMENT OF CONSTRUCTION	02468	PROJECT ADDRESS: LOT 24 BLOCK 6 PLAN 132 3525 GENESIS LAKE BOULEVARD STONY PLAIN, AB	PROJECT: 	 Tel: (780) 904 3257 W: www.kenzodesigns.ca e: info@kenzodesigns.ca	A-11
	DATE: 10-AUG-2026				
	SCALE: AS SHOWN				
	TOTAL AREA: 2982 sq. ft.				

ROOF OVERHANG SOFFIT / FASCIA / EAVES.
18 in OVERHANG
ALUMINUM SOFFIT
8 in PRE-FINISHED ALUMINUM FASCIA
5 in PRE-FINISHED ALUMINUM RECTANGULAR EAVESTROUGH
16 in HEEL HEIGHT


FIRE PLACE
COMBUSTION AIR SHALL BE PROVIDED FOR FIREPLACE AS PER ABC 9-22-1-4

MECHANICAL VENTILATION
PROVIDE MECHANICAL VENTILATION AS PER ABC 9-32-3 PROVIDE FRESH AIR & COMBUSTION AIR TO FURNACE AS PER ABC 9-33-1-1

ATTIC ACCESS
TO BE WEATHER STRIPPED & INSULATED, ABC 9-19-2-1 (1)

SMOKE ALARM
IN EACH FLOOR, IN EACH BEDROOM AND EACH HALLWAY SERVING A BEDROOM AS PER ABC 9-10-18-1

ROOF (GENERAL NOTES)
PROVIDE INSULATED ACCESS HATCH C/W WEATHERPROOFING.
PROVIDE ROOF VENTS AS REQUIRED, PROVIDE PRE-FINISHED METAL EAVESTROUGH C/W R/OO MOUNTING HARDWARE, DOWNSPOUTS & R.W.L. EXTENSIONS. PRE-MANUFACTURED HIGH HEEL ROOF TRUSSES TO BE DESIGNED AND SEALED BY A PROFESSIONAL ENGINEER. VERIFY LOCATION OF ALL RAIN WATER LEADERS ON SITE. PROVIDE R/O DECK BRACED ICE SHIELD MEMBRANE AT ALL EAVES, VALLEYS AND LOW SLOPE ROOFS.

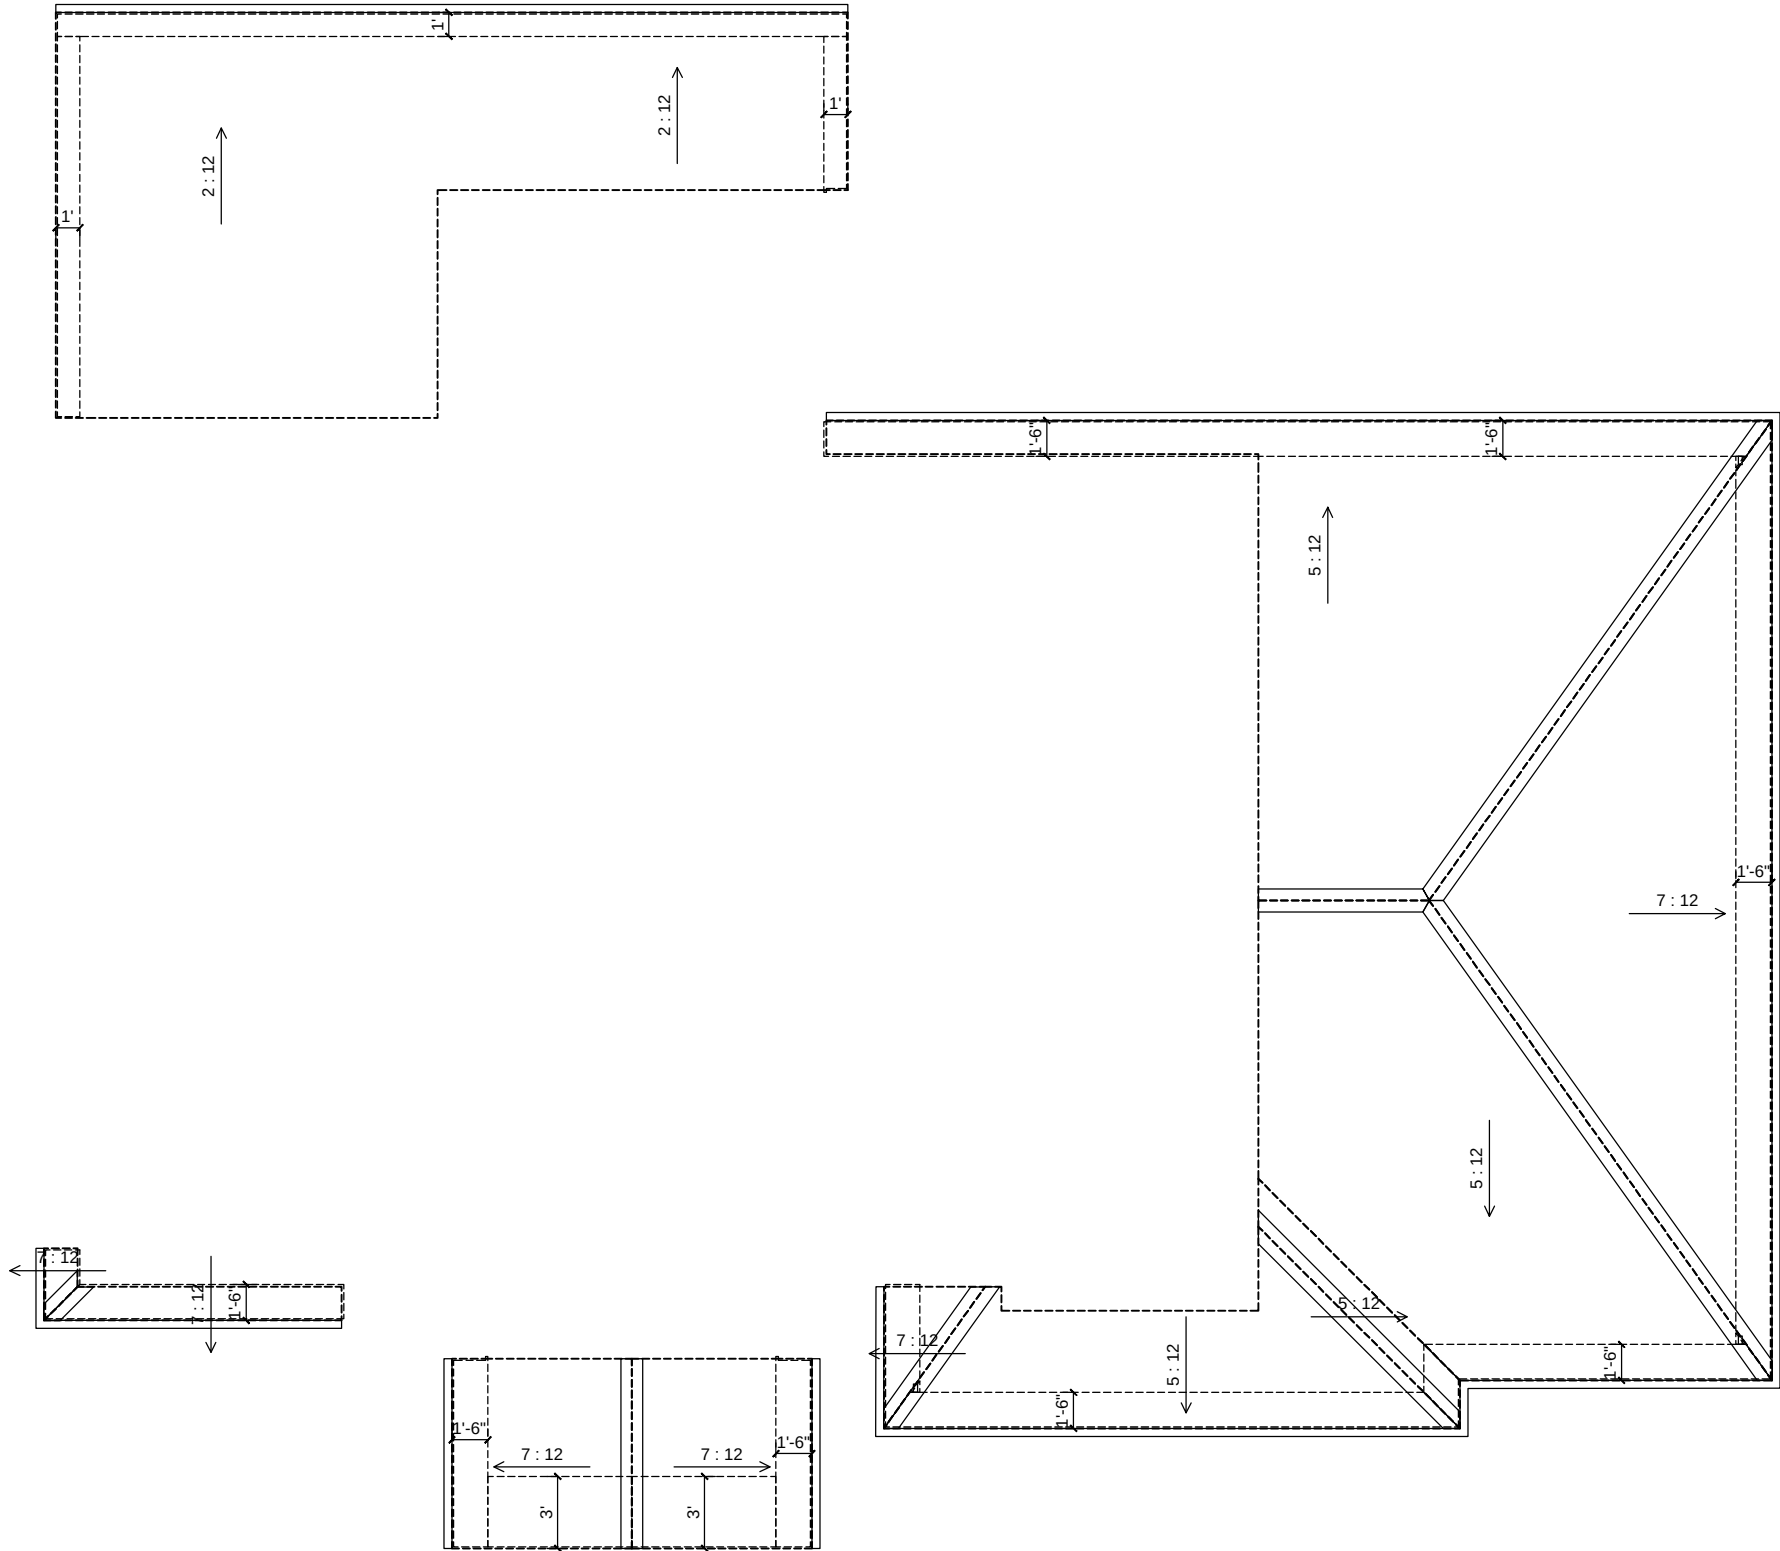


1
A-12 **LOWER ROOF PLAN**
SCALE : 1/8" = 1'0"

---IMPORTANT--- CONTRACTOR / BUILDER SHALL VERIFY ALL DIMENSIONS AND DETAILS AND NOTIFY THE DESIGNER OF ANY ERRORS OR OMISSIONS PRIOR TO THE COMMENCEMENT OF ANY WORK. SUPPLIER SHALL NOTIFY THE DESIGNER OF ANY STRUCTURAL ERRORS OR ANY CHANGE CAN AFFECT THE DESIGN INCLUDING ENGINEERED BEAMS, FLOOR JOISTS, ROOF TRUSSES AND TELEPOST PRIOR TO COMMENCEMENT OF CONSTRUCTION	02468	PROJECT ADDRESS: LOT 24 BLOCK 6 PLAN 132 3525 GENESIS LAKE BOULEVARD STONY PLAIN, AB	PROJECT: 	 Tel: (780) 904 3257 W: www.kenzodesigns.ca e: info@kenzodesigns.ca	A-12
	DATE: 10-AUG-2026				
	SCALE: AS SHOWN				
	TOTAL AREA: 2982 sq. ft.				

ROOF OVERHANG SOFFIT / FASCIA / EAVES.
18 in OVERHANG
ALUMINUM SOFFIT
8 in PRE-FINISHED ALUMINUM FASCIA
5 in PRE-FINISHED ALUMINUM RECTANGULAR EAVESTROUGH
16 in HEEL HEIGHT

FIRE PLACE COMBUSTION AIR SHALL BE PROVIDED FOR FIREPLACE AS PER ABC 9-22-1-4	ATTIC ACCESS TO BE WEATHER STRIPPED & INSULATED, ABC 9-19-2-1 (1)
MECHANICAL VENTILATION PROVIDE MECHANICAL VENTILATION AS PER ABC 9-32-3 PROVIDE FRESH AIR & COMBUSTION AIR TO FURNACE AS PER ABC 9-33-1-1	SMOKE ALARM IN EACH FLOOR, IN EACH BEDROOM AND EACH HALLWAY SERVING A BEDROOM AS PER ABC 9-10-18-1

ROOF (GENERAL NOTES)
PROVIDE INSULATED ACCESS HATCH C/W WEATHERPROOFING.
PROVIDE ROOF VENTS AS REQUIRED, PROVIDE PRE-FINISHED METAL EAVESTROUGH C/W R/OO MOUNTING HARDWARE, DOWNSPOUTS & R.W.L. EXTENSIONS. PRE-MANUFACTURED HIGH HEEL ROOF TRUSSES TO BE DESIGNED AND SEALED BY A PROFESSIONAL ENGINEER. VERIFY LOCATION OF ALL RAIN WATER LEADERS ON SITE. PROVIDE R/O DECK BRACED ICE SHIELD MEMBRANE AT ALL EAVES, VALLEYS AND LOW SLOPE ROOFS.

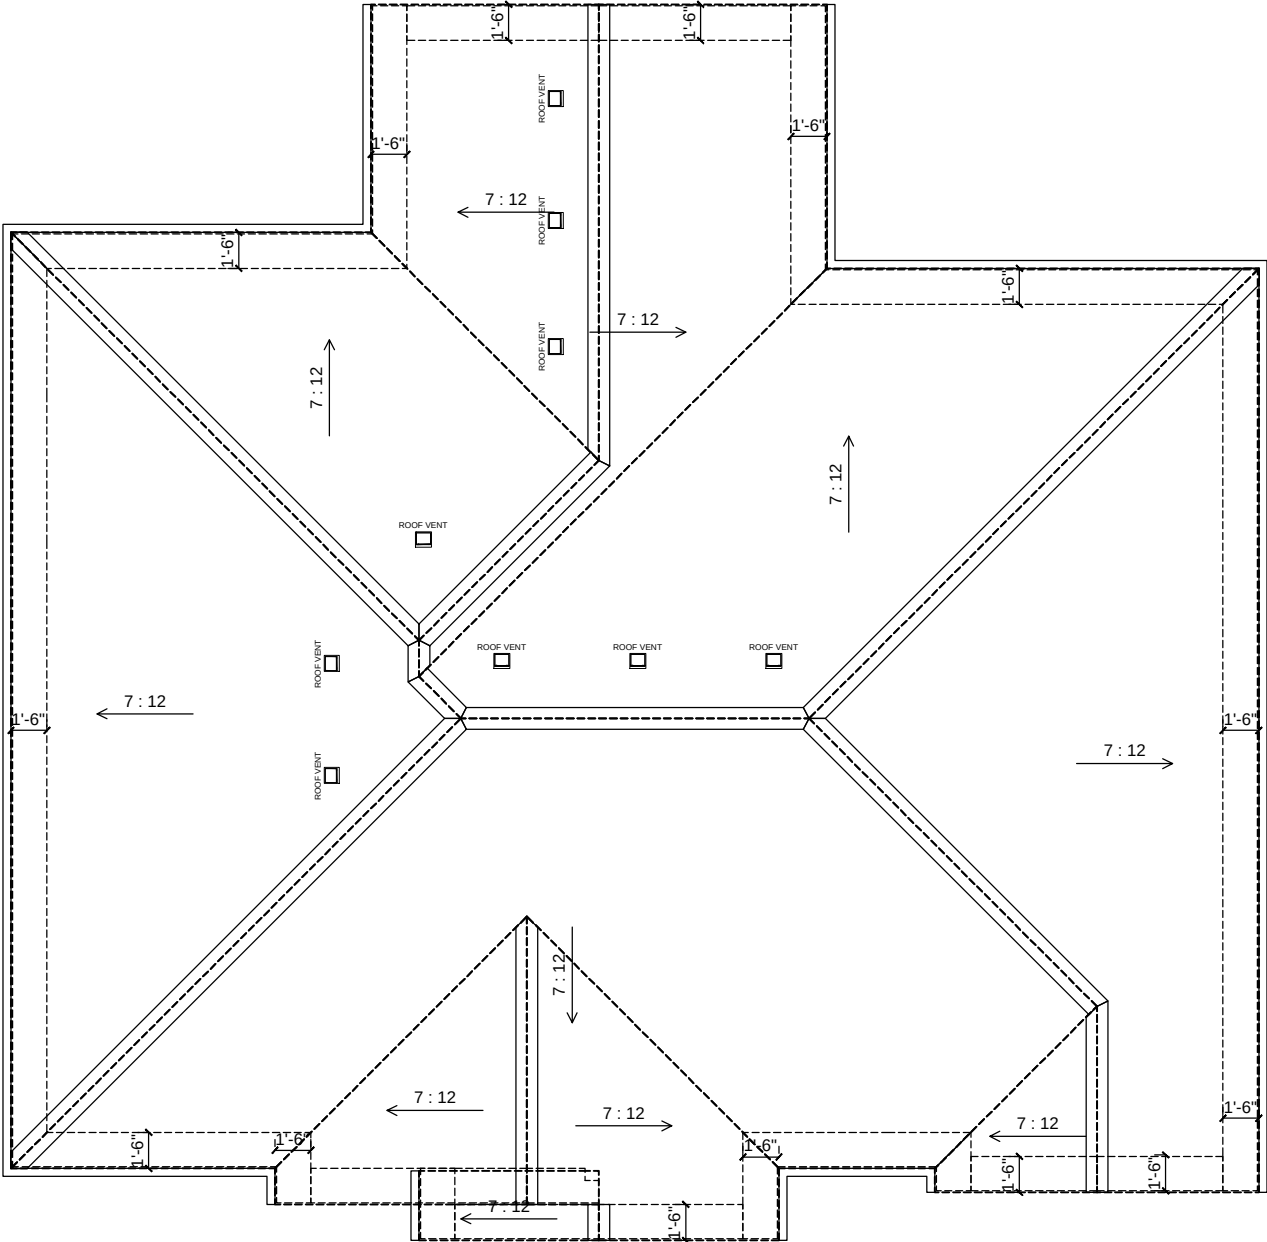

1

A-13

PRIMARY ROOF

SCALE : 1/8" = 1'0"

---IMPORTANT---
CONTRACTOR / BUILDER SHALL VERIFY ALL DIMENSIONS AND DETAILS AND NOTIFY THE DESIGNER OF ANY ERRORS OR OMISSIONS PRIOR TO THE COMMENCEMENT OF ANY WORK. SUPPLIER SHALL NOTIFY THE DESIGNER OF ANY STRUCTURAL ERRORS OR ANY CHANGE CAN AFFECT THE DESIGN INCLUDING ENGINEERED BEAMS, FLOOR JOISTS, ROOF TRUSSES AND TELEPOST PRIOR TO COMMENCEMENT OF CONSTRUCTION

	02468
DATE:	10-AUG-2026
SCALE:	AS SHOWN
TOTAL AREA:	2982 sq. ft.


PROJECT ADDRESS:
LOT 24 BLOCK 6
PLAN 132 3525
GENESIS LAKE BOULEVARD
STONY PLAIN, AB


PROJECT:





Tel: (780) 904 3257
W: www.kenzodesigns.ca e: info@kenzodesigns.ca

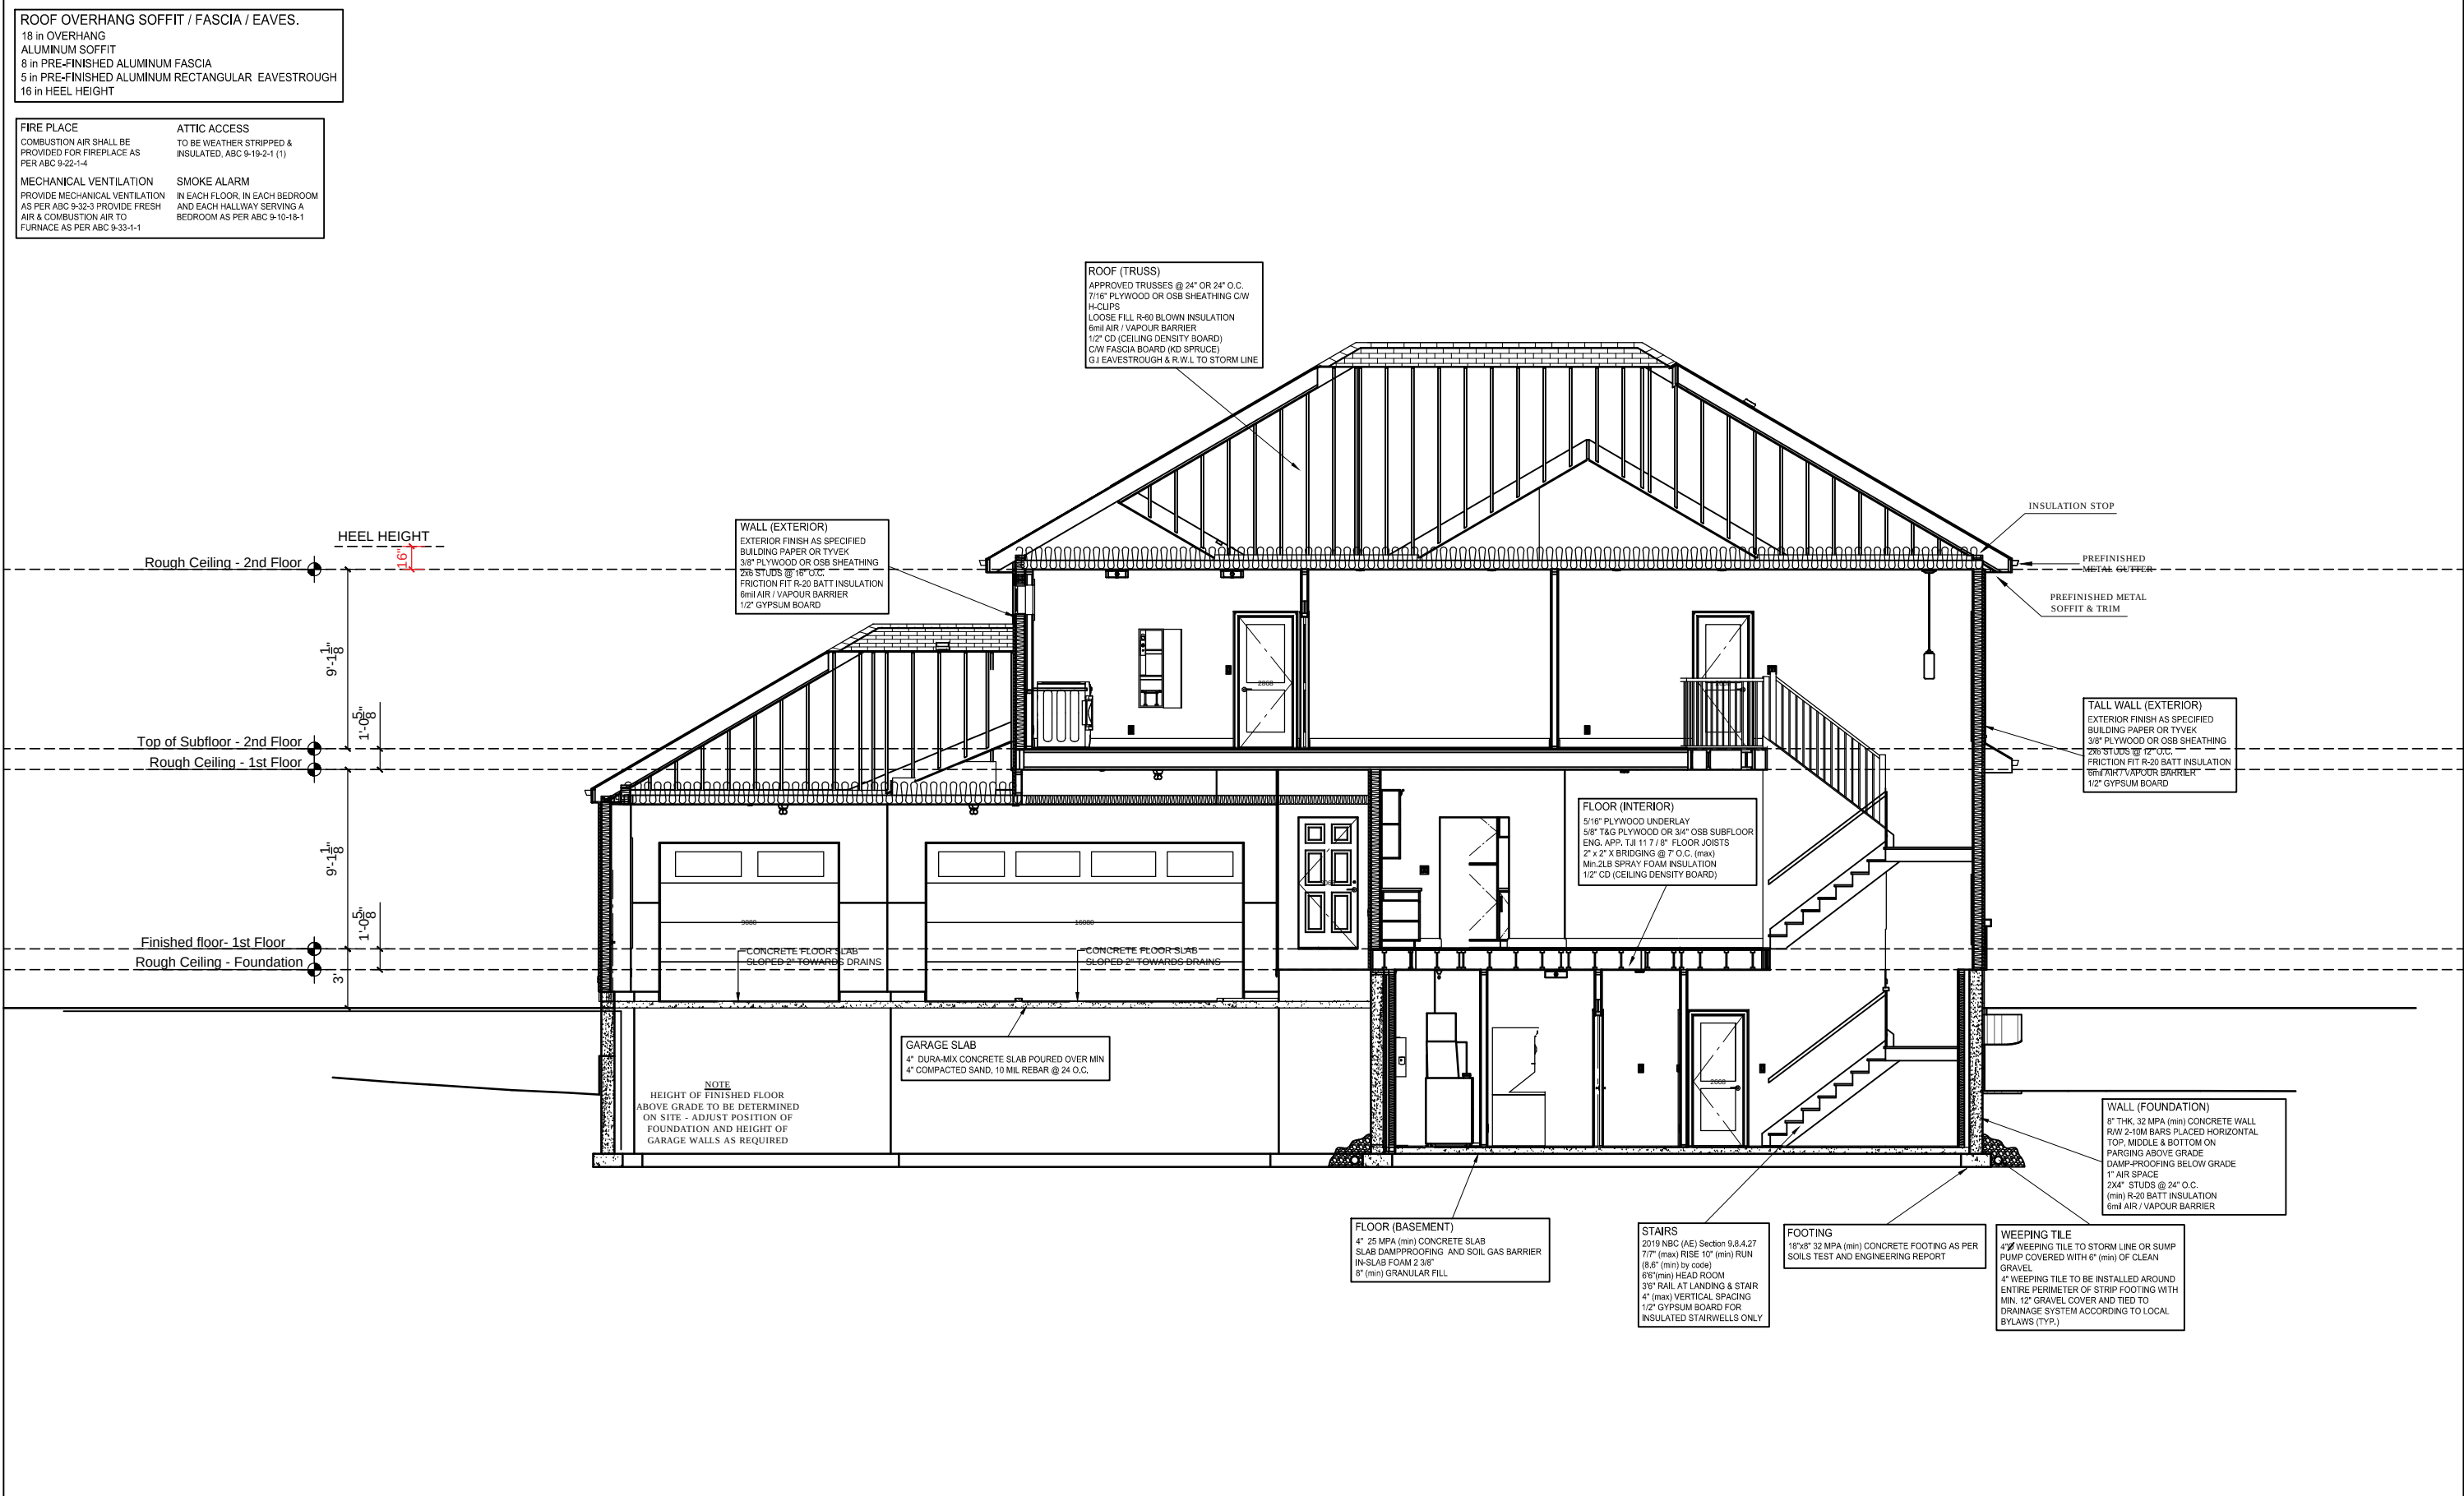

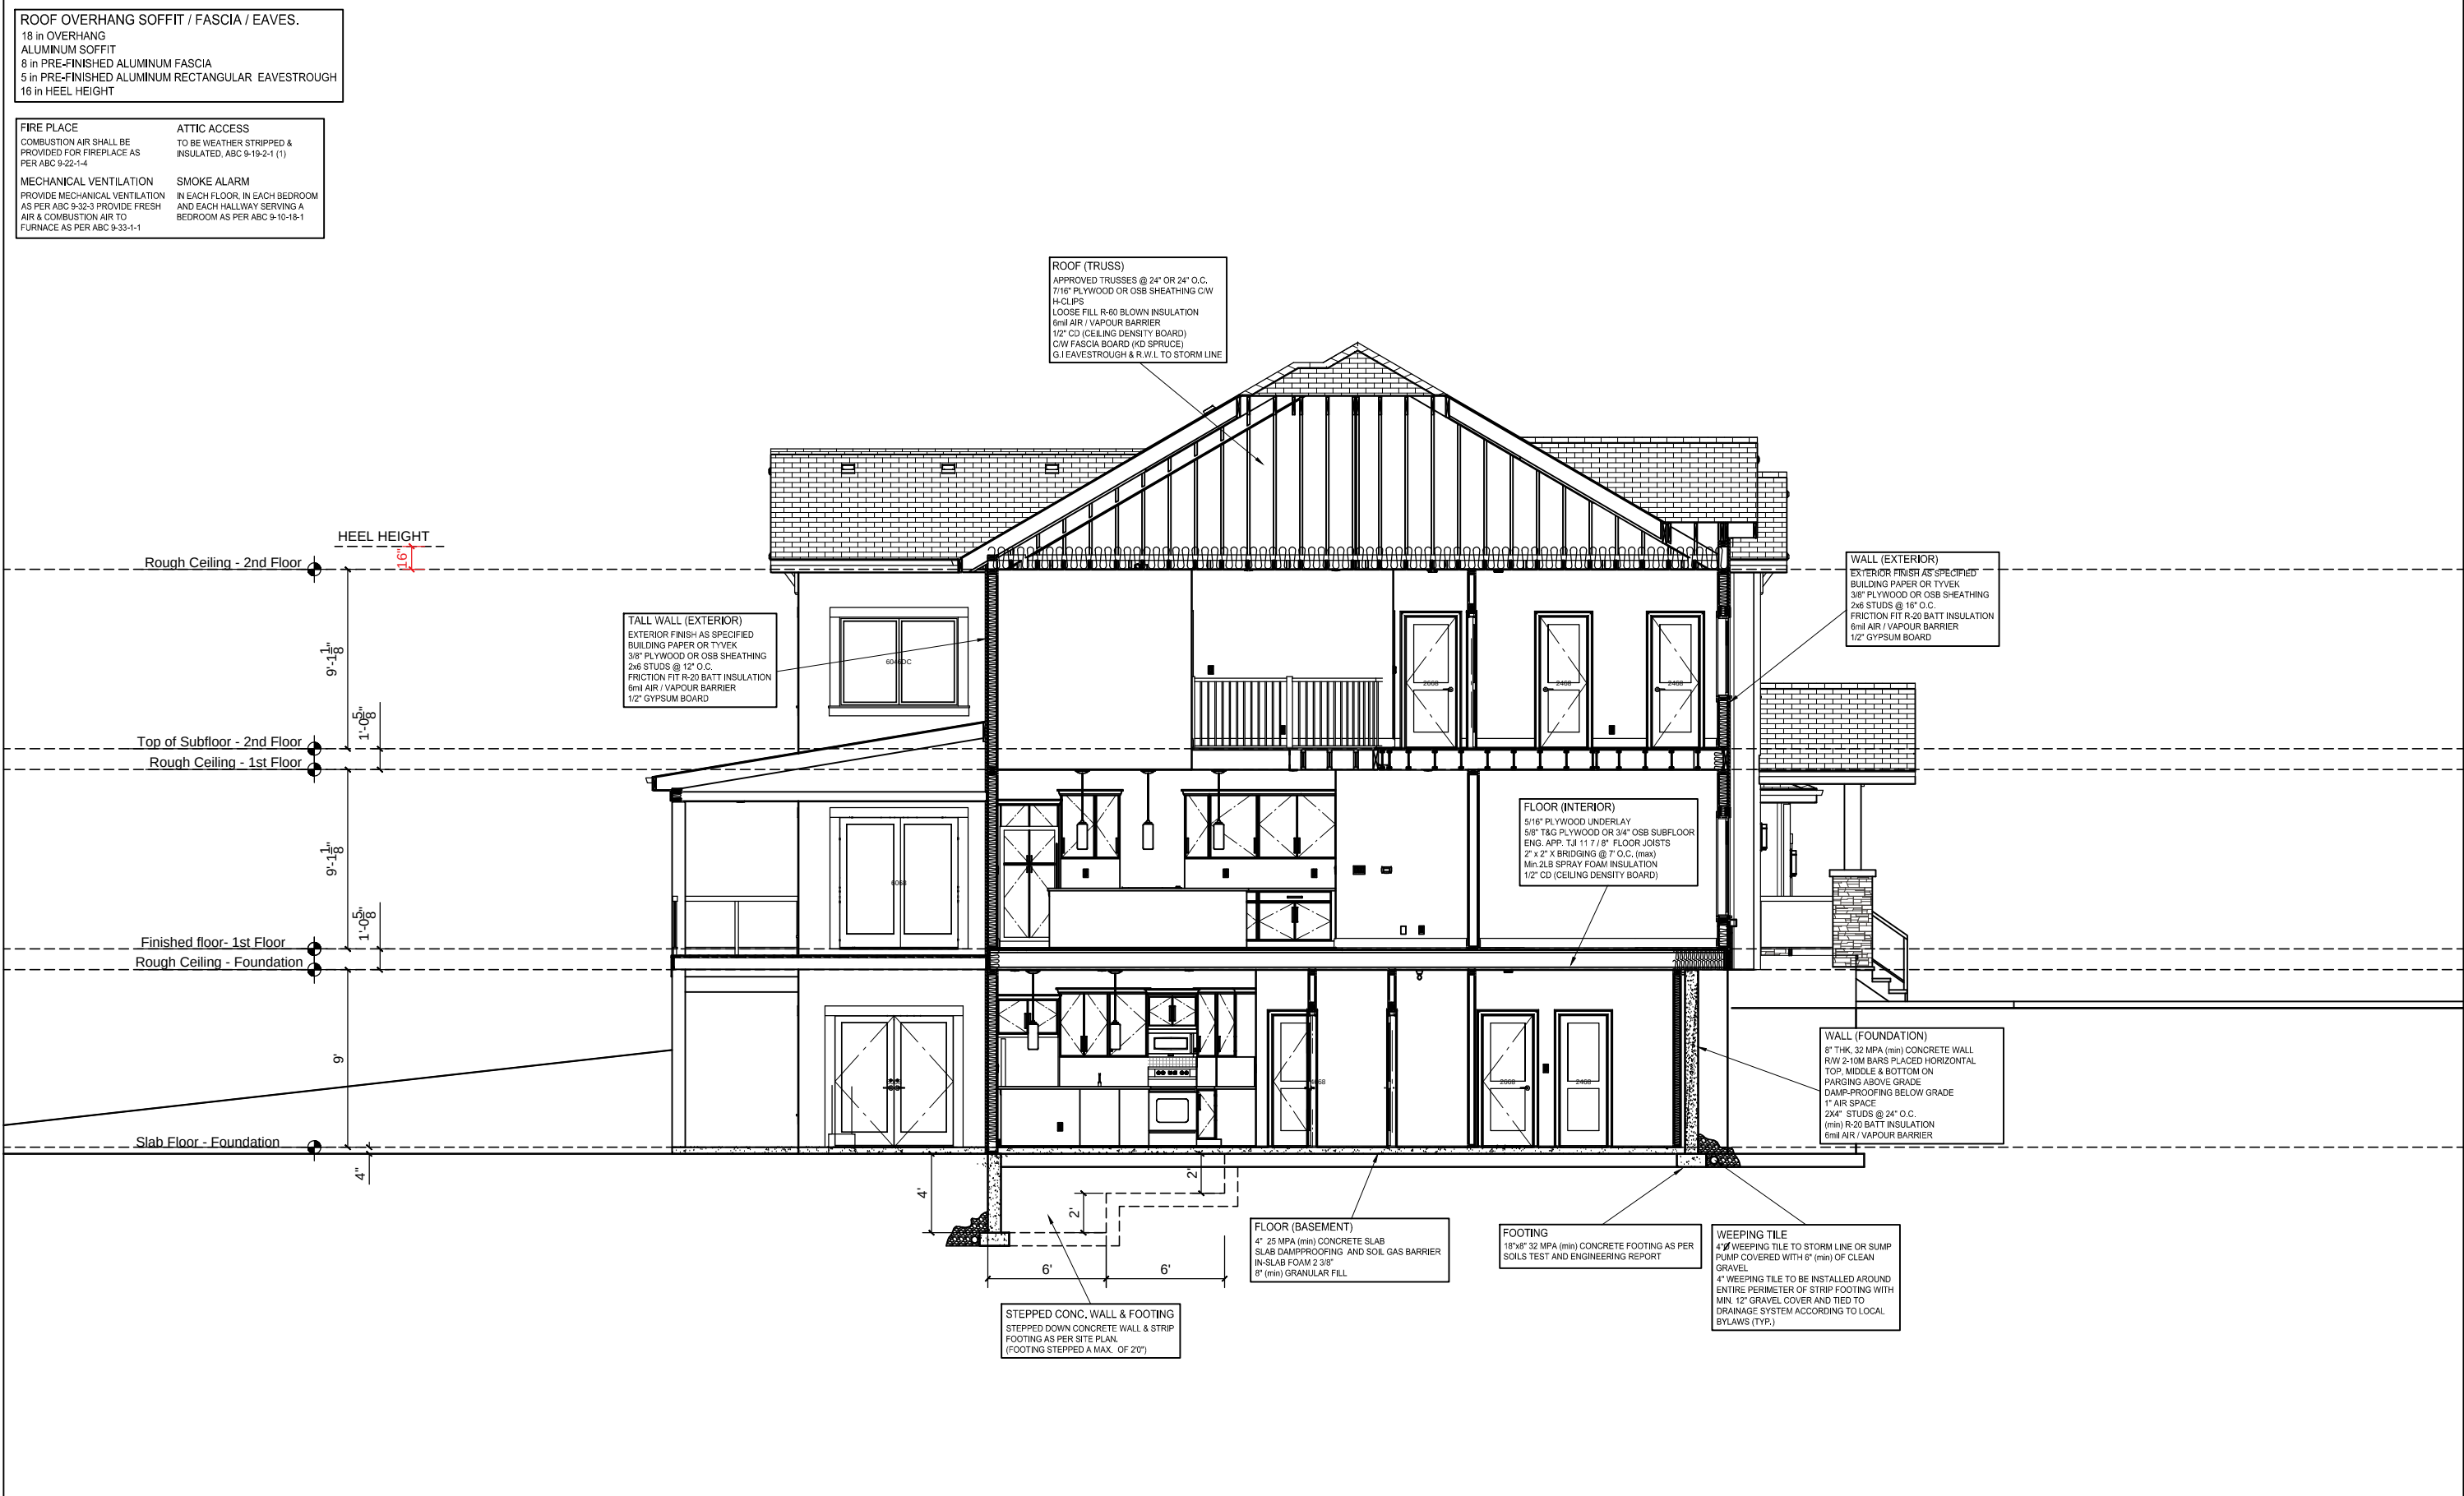


1
A-15

SECTION B-B PLAN


SCALE : 1/8" = 1'0"

---IMPORTANT--- CONTRACTOR / BUILDER SHALL VERIFY ALL DIMENSIONS AND DETAILS AND NOTIFY THE DESIGNER OF ANY ERRORS OR OMISSIONS PRIOR TO THE COMMENCEMENT OF ANY WORK. SUPPLIER SHALL NOTIFY THE DESIGNER OF ANY STRUCTURAL ERRORS OR ANY CHANGE CAN AFFECT THE DESIGN INCLUDING ENGINEERED BEAMS, FLOOR JOISTS, ROOF TRUSSES AND TELEPOST PRIOR TO COMMENCEMENT OF CONSTRUCTION	02468	PROJECT ADDRESS: LOT 24 BLOCK 6 PLAN 132 3525 GENESIS LAKE BOULEVARD STONY PLAIN, AB	PROJECT: 	 Tel: (780) 904 3257 W: www.kenzodesigns.ca e: info@kenzodesigns.ca	A-15
	DATE: 10-AUG-2026				
	SCALE: AS SHOWN				
	TOTAL AREA: 2982 sq. ft.				

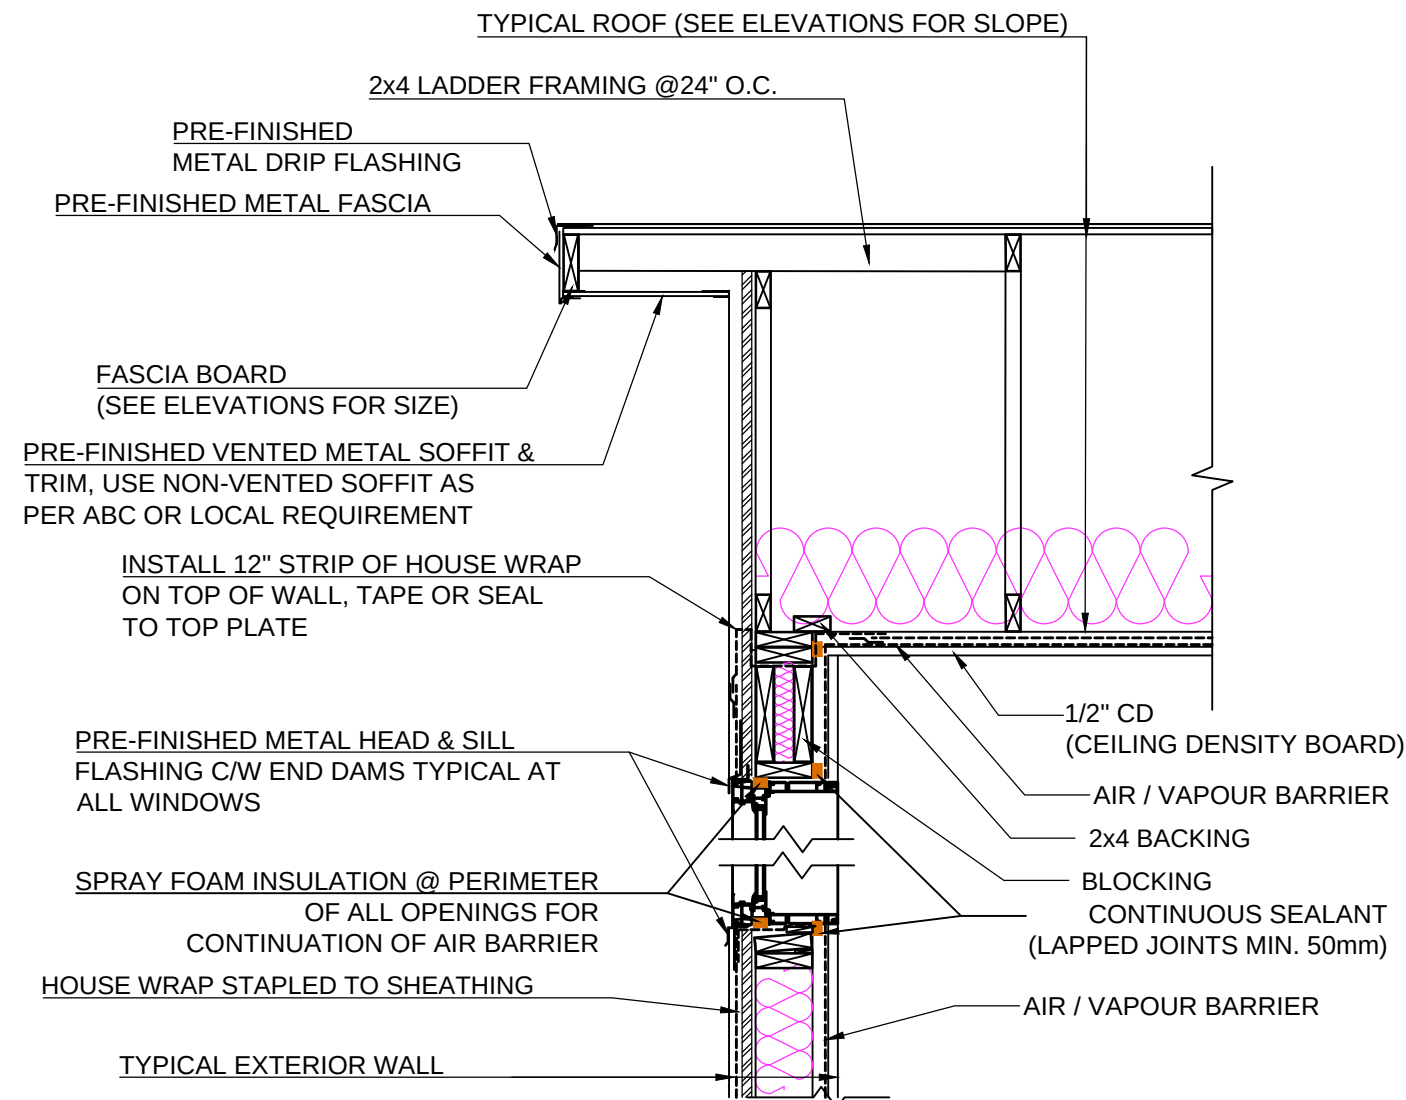

ACOUSTICS SEALANT TO BE USED IN ALL LOCATION TO PROVIDE A COMPLETE VAPOUR BARRIER

1
D-1 **ROOF EAVE / ATTIC INSULATION**
SCALE : NOT TO SCALE

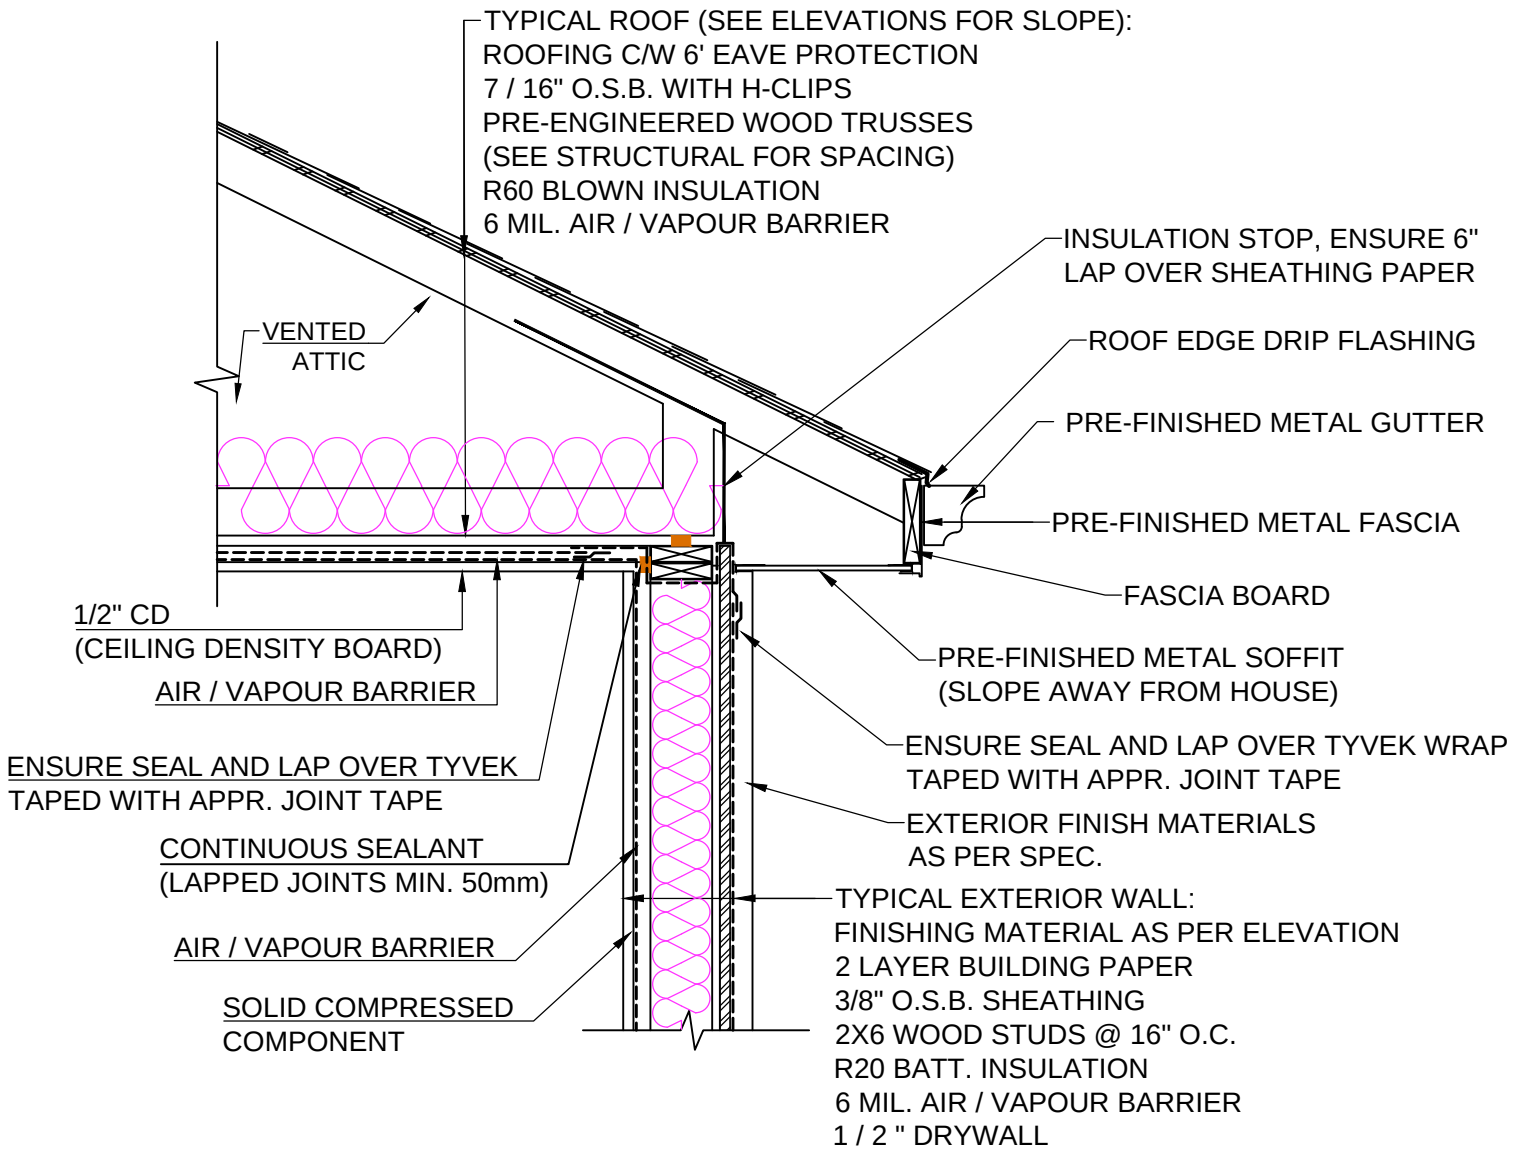

ACOUSTICS SEALANT TO BE USED IN ALL LOCATION TO PROVIDE A COMPLETE VAPOUR BARRIER

2
D-1 **ROOF EAVE / ATTIC INSULATION**
SCALE : NOT TO SCALE

ROOF ASSEMBLY	
VENTED ATTIC R-60	RSI
OUTSIDE BOUNDARY AIR	0.03
INSULATION (CONTINUOUS) 24" CELLULOSE	10.57
APPROVED WOOD TRUSSES (2X4) @24" O/C	
POLY	0.00
1/2" GYPSUM BOARD	0.08
INSIDE BOUNDARY AIR	0.11
EFFECTIVE VALUE	RSI 10.79
	R-61.3

MATERIALS INTENDED TO PROVIDE THE PRINCIPAL RESISTANCE TO AIR LEAKAGE CONFORM TO **CAN/ULC-S741** AIR BARRIER MATERIALS SPECIFICATION.

---IMPORTANT---
CONTRACTOR / BUILDER SHALL VERIFY ALL DIMENSIONS AND DETAILS AND NOTIFY THE DESIGNER OF ANY ERRORS OR OMISSIONS PRIOR TO THE COMMENCEMENT OF ANY WORK. SUPPLIER SHALL NOTIFY THE DESIGNER OF ANY STRUCTURAL ERRORS OR ANY CHANGE CAN AFFECT THE DESIGN INCLUDING ENGINEERED BEAMS, FLOOR JOISTS, ROOF TRUSSES AND TELEPOST PRIOR TO COMMENCEMENT OF CONSTRUCTION


	02468
DATE:	10-AUG-2026
SCALE:	AS SHOWN
TOTAL AREA:	2982 sq. ft.

PROJECT ADDRESS:
LOT 24 BLOCK 6
PLAN 132 3525
GENESIS LAKE BOULEVARD
STONY PLAIN, AB

PROJECT:

Tel: (780) 904 3257
W: www.kenzodesigns.ca e: info@kenzodesigns.ca


D-1

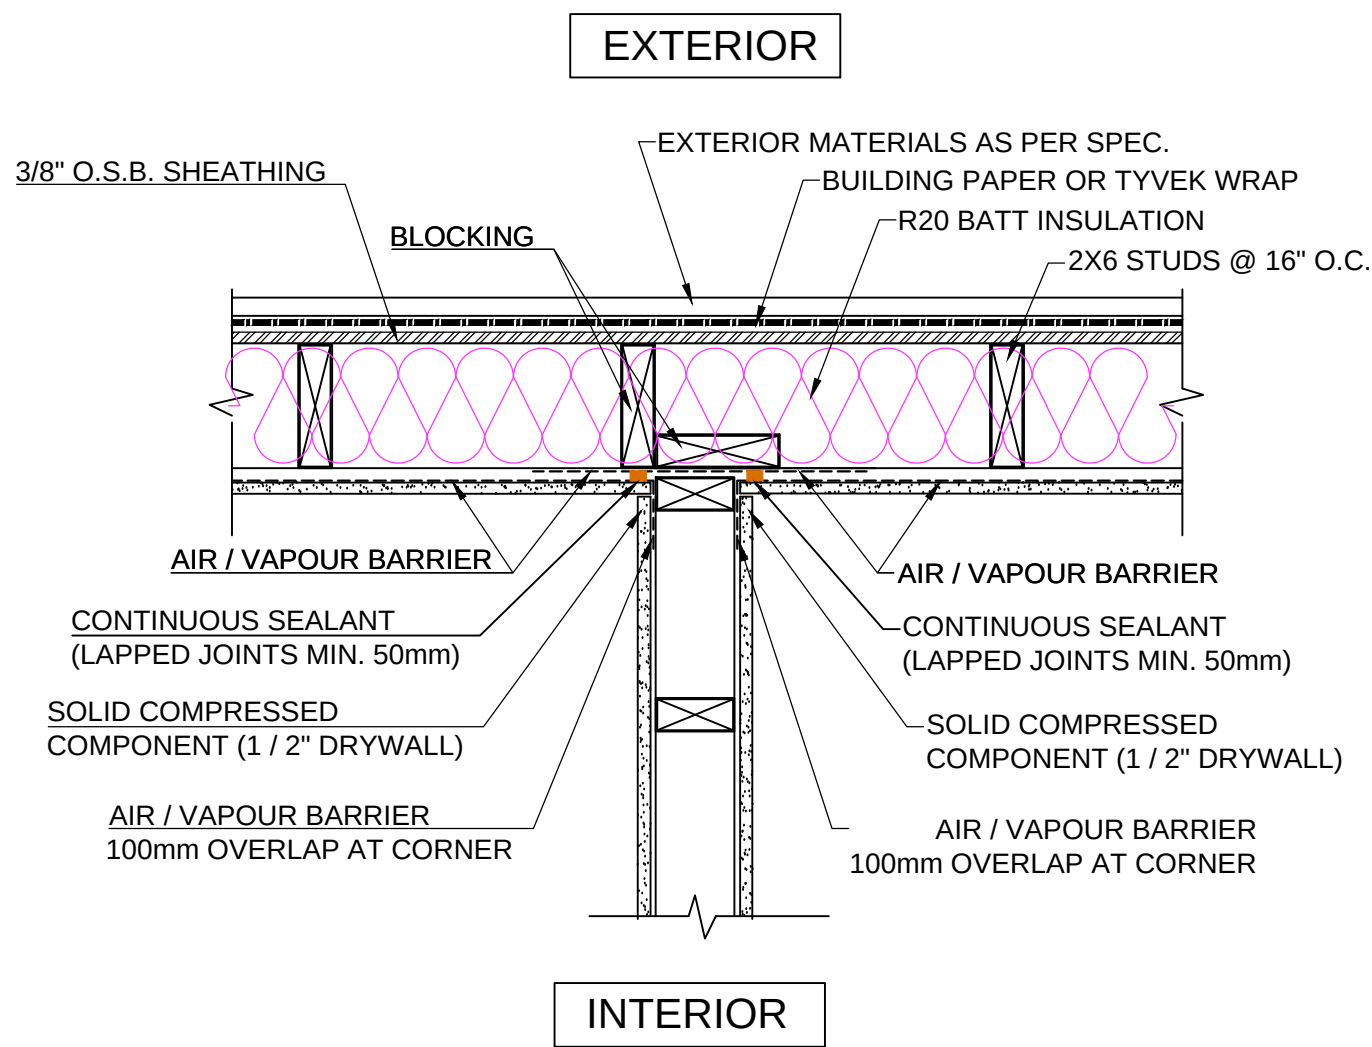

1
D-2
INTERIOR / EXTERIOR WALL CONNECTION
SCALE : NOT TO SCALE TOP VIEW

EXTERIOR WALL HOUSE W20-16	
	RSI
OUTSIDE BOUNDARY AIR	0.03
BUILDING PAPER	0.00
3/8" EXTERIOR GRADE SHEATHING	0.09
2X6 STUD FRAMING @ 16" O.C. R-20 FG BATT	2.36
6 MIL AIR / VAPOUR BARRIER	0.00
1/2" GYPSUM BOARD	0.08
INSIDE BOUNDARY AIR	0.12
EFFECTIVE VALUE	RSI 2.68
WITHOUT CLADDING	R-15.2

TALL WALL TW20	
	RSI
OUTSIDE BOUNDARY AIR	0.03
BUILDING PAPER	0.00
3/8" EXTERIOR GRADE SHEATHING	0.09
2X6 STUD FRAMING @ 12" O.C. R-20 FG BATT	2.38
6 MIL AIR / VAPOUR BARRIER	0.00
1/2" GYPSUM BOARD	0.08
INSIDE BOUNDARY AIR	0.12
EFFECTIVE VALUE	RSI 2.70
WITHOUT CLADDING	R-15.33

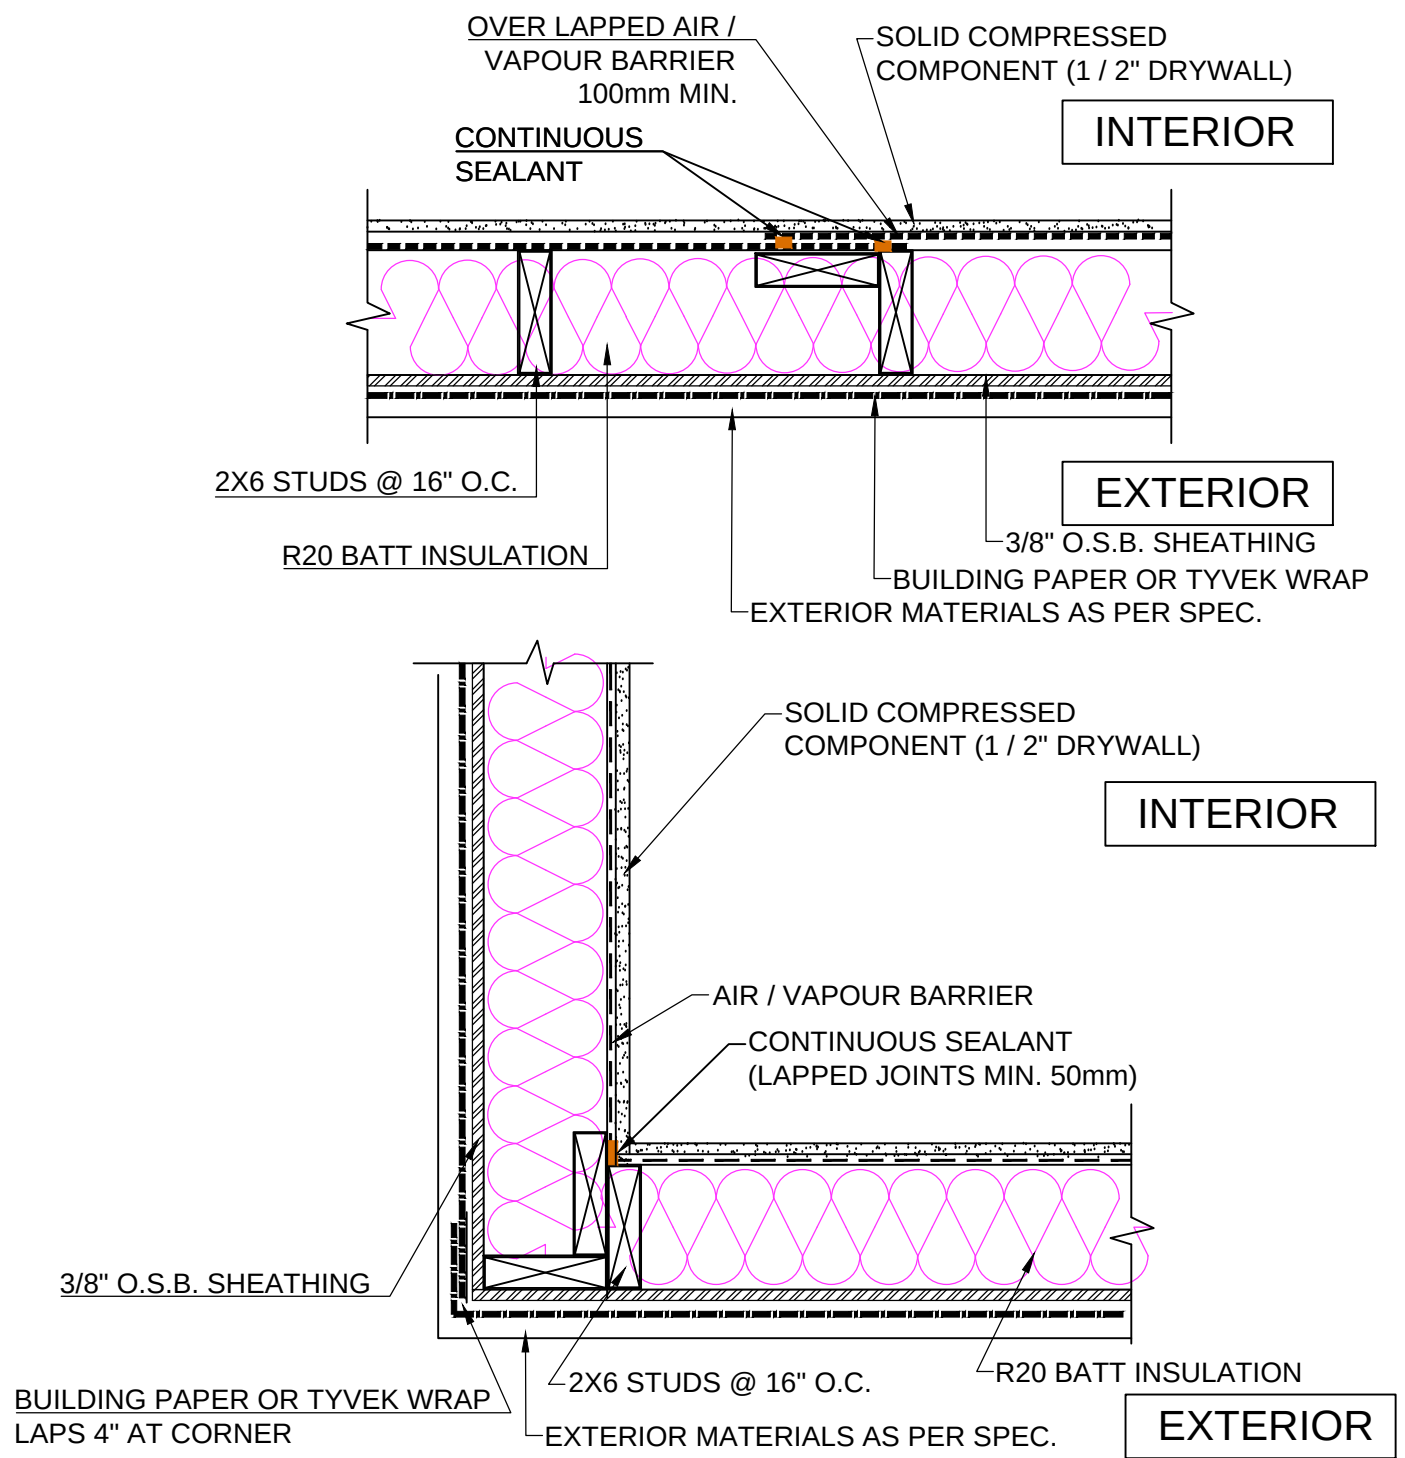

2
D-2
JOINTS AT AIR BARRIER DETAIL
SCALE : NOT TO SCALE

MATERIALS INTENDED TO PROVIDE THE PRINCIPAL RESISTANCE TO AIR LEAKAGE CONFORM TO **CAN/ULC-S741** AIR BARRIER MATERIALS SPECIFICATION.

---IMPORTANT---
CONTRACTOR / BUILDER SHALL VERIFY ALL DIMENSIONS AND DETAILS AND NOTIFY THE DESIGNER OF ANY ERRORS OR OMISSIONS PRIOR TO THE COMMENCEMENT OF ANY WORK. SUPPLIER SHALL NOTIFY THE DESIGNER OF ANY STRUCTURAL ERRORS OR ANY CHANGE CAN AFFECT THE DESIGN INCLUDING ENGINEERED BEAMS, FLOOR JOISTS, ROOF TRUSSES AND TELEPOST PRIOR TO COMMENCEMENT OF CONSTRUCTION


02468
DATE: 10-AUG-2026
SCALE: AS SHOWN
TOTAL AREA: 2982 sq. ft.

PROJECT ADDRESS:
LOT 24 BLOCK 6
PLAN 132 3525
GENESIS LAKE BOULEVARD
STONY PLAIN, AB

PROJECT:


kenzo
HOME DESIGNS
Tel: (780) 904 3257
W: www.kenzodesigns.ca e: info@kenzodesigns.ca

D-2

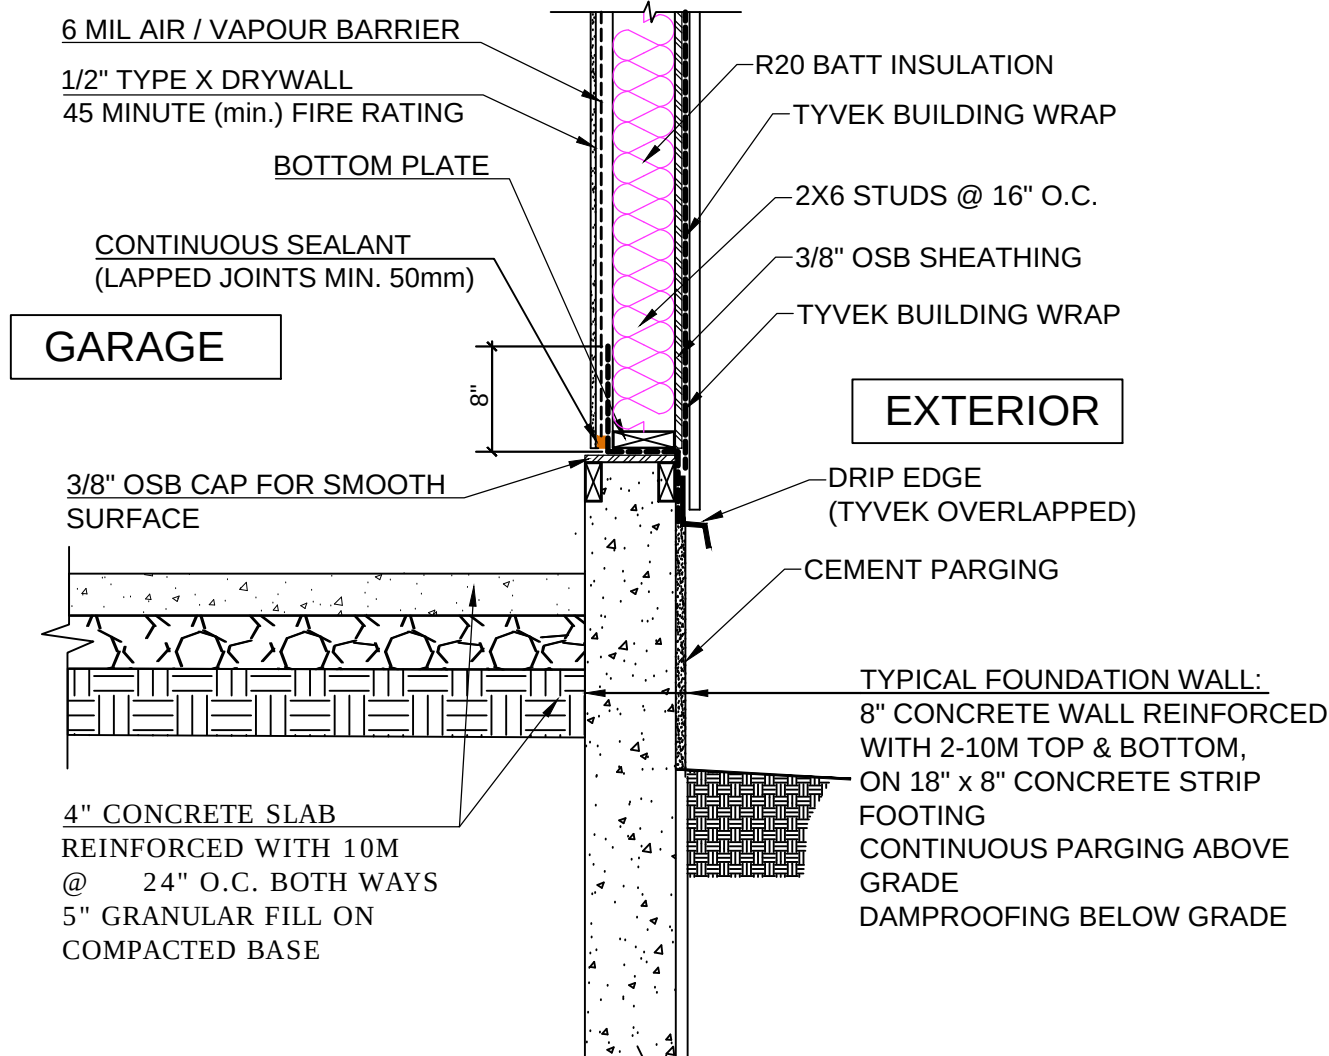

1
D-3 **GARAGE TO EXTERIOR WALL**
SCALE : NOT TO SCALE

WALL TO GARAGE W20-16-G		RSI
9.36.2.4 (4) GARAGE PROTECTION		0.16
OUTSIDE BOUNDARY AIR		0.03
1/2" GYPSUM BOARD		0.08
3/8" OSB SHEATHING		0.09
2X6 STUD FRAMING @ 16" O.C. R-20 FG BATT		2.36
1/2" GYPSUM BOARD		0.08
INSIDE BOUNDARY AIR		0.12
EFFECTIVE VALUE		RSI 2.92 R-16.58

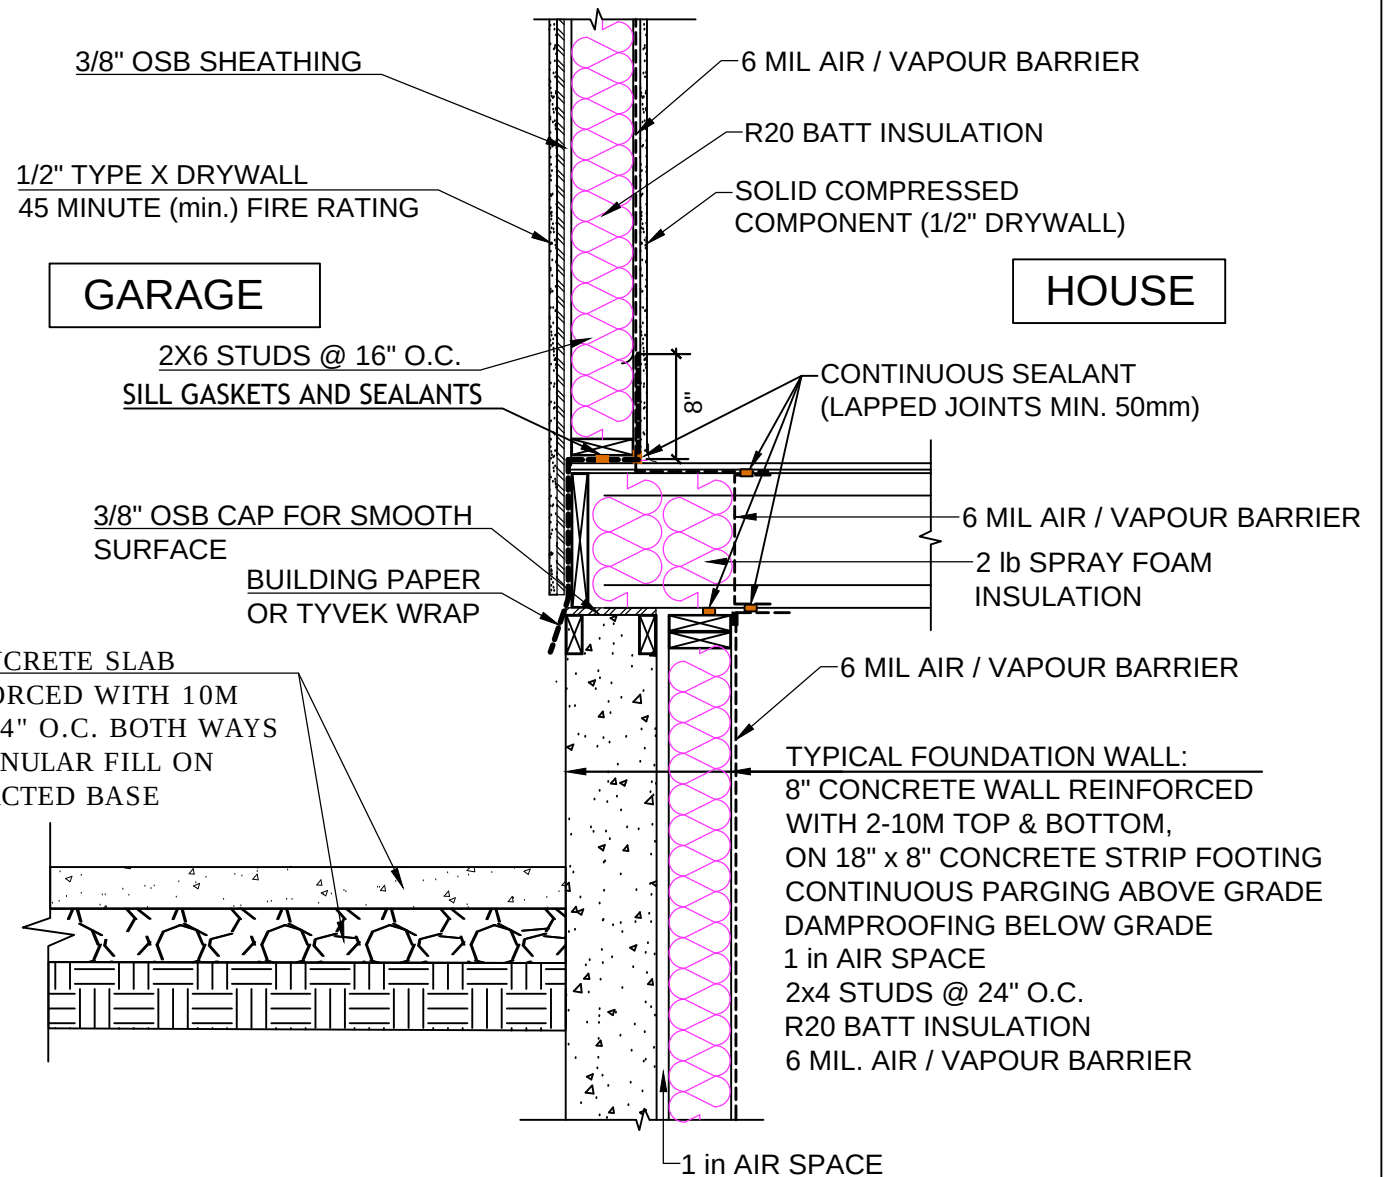

2
D-3 **GARAGE TO HOUSE WALL**
SCALE : NOT TO SCALE

FOUNDATION WALL BW20-24(2X4)		RSI VALUE
8" CONCRETE FOUNDATION WALL		0.08
AIR SPACE		0.18
2X4 STUD @ 24" O.C R-20 FG BATT INSUL.		2.39
6 MIL. POLY SHEET		0.00
INSIDE BOUNDARY AIR		0.12
EFFECTIVE VALUE		RSI 2.77 HOT 2000 Entry R-15.07 (RSI 2.65) as software deducts concrete wall value automatically-which does not show on reports R-15.73

MATERIALS INTENDED TO PROVIDE THE PRINCIPAL
RESISTANCE TO AIR LEAKAGE CONFORM TO **CAN/ULC-S741**
AIR BARRIER MATERIALS SPECIFICATION.

---IMPORTANT---
CONTRACTOR / BUILDER SHALL VERIFY ALL
DIMENSIONS AND DETAILS AND NOTIFY THE
DESIGNER OF ANY ERRORS OR OMISSIONS
PRIOR TO THE COMMENCEMENT OF ANY WORK.
SUPPLIER SHALL NOTIFY THE DESIGNER OF ANY
STRUCTURAL ERRORS OR ANY CHANGE
CAN AFFECT THE DESIGN
INCLUDING ENGINEERED BEAMS, FLOOR JOISTS,
ROOF TRUSSES AND TELEPOST
PRIOR TO COMMENCEMENT OF CONSTRUCTION

02468
DATE: 10-AUG-2026
SCALE: AS SHOWN
TOTAL AREA: 2982 sq. ft.



PROJECT ADDRESS:
LOT 24 BLOCK 6
PLAN 132 3525
GENESIS LAKE BOULEVARD
STONY PLAIN, AB

PROJECT:



Tel: (780) 904 3257
W: www.kenzodesigns.ca e: info@kenzodesigns.ca

D-3

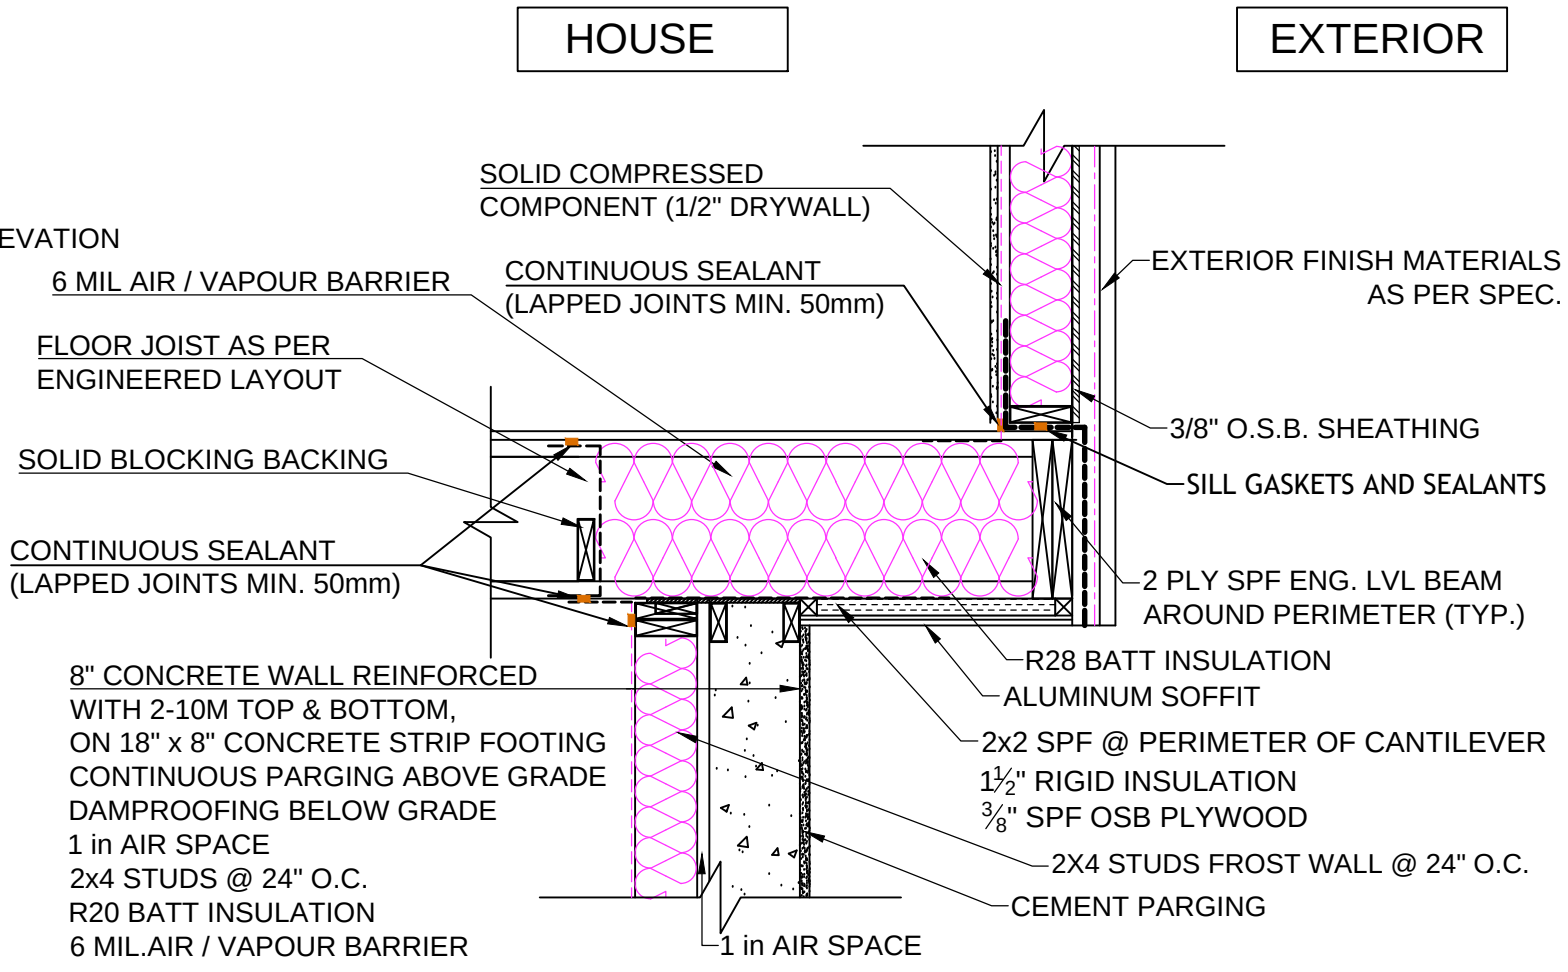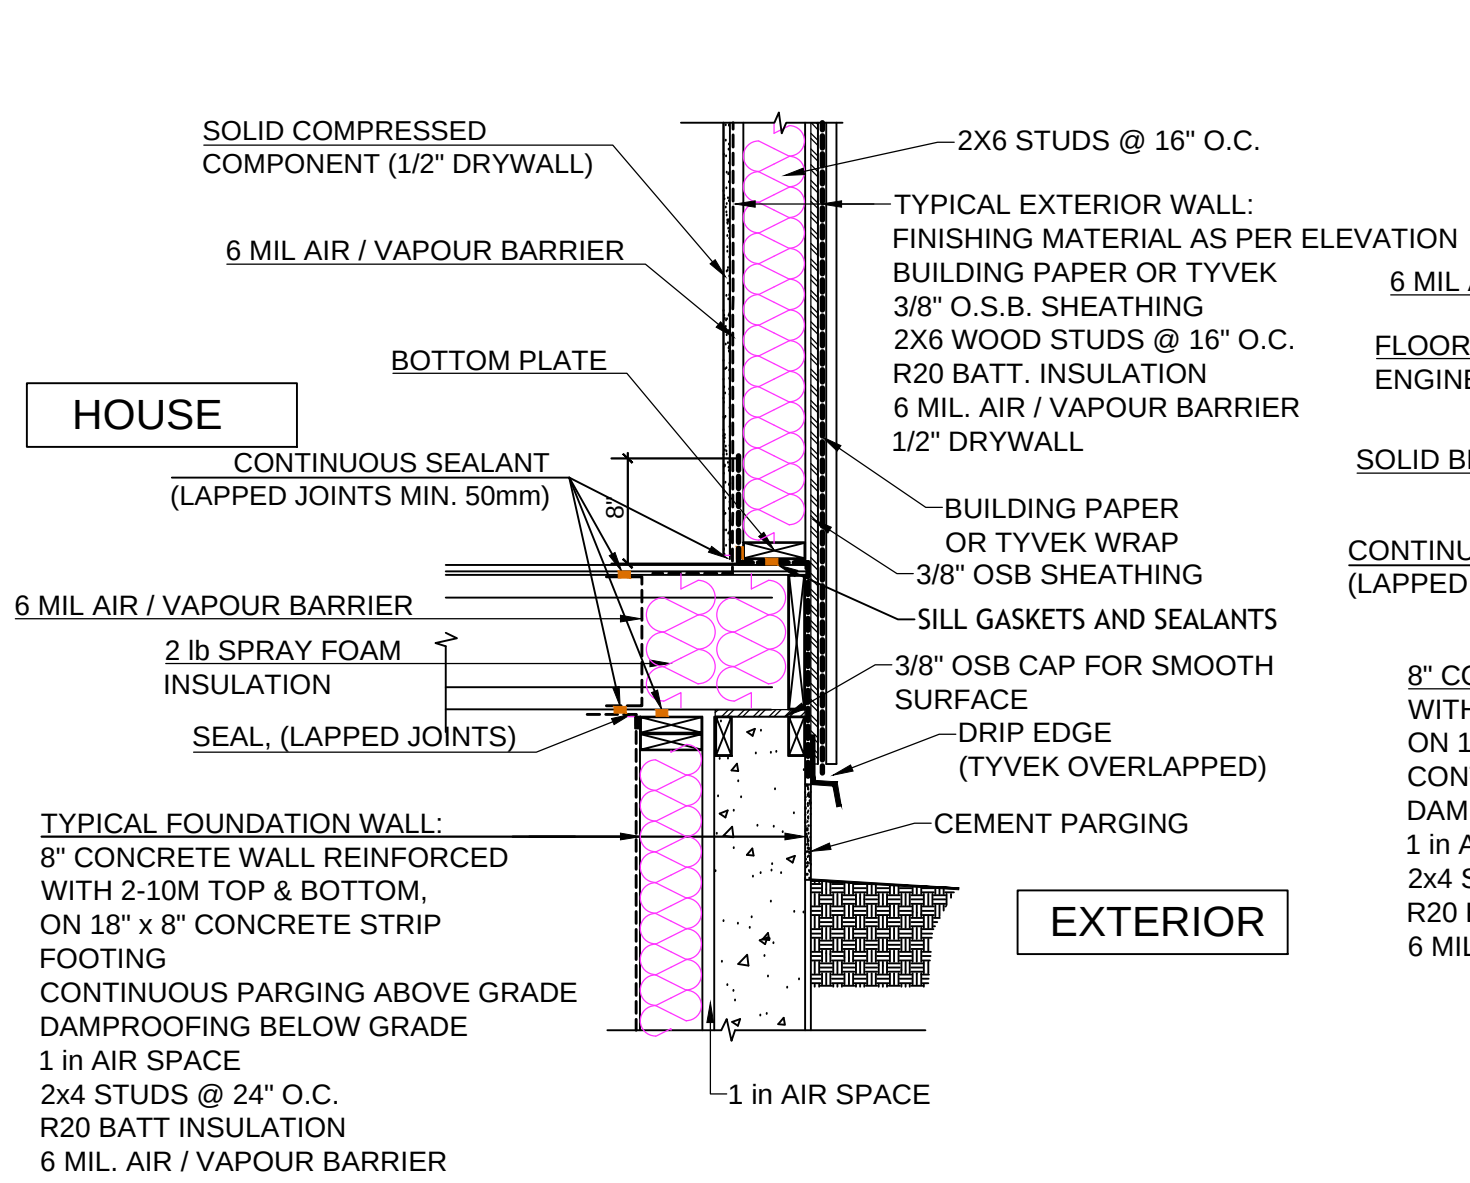

2
D-4 **CANTILEVERED FLOOR DETAIL**
SCALE : NOT TO SCALE

1
D-4 **RIM JOISTS AT FOUNDATION WALL**
SCALE : NOT TO SCALE

FOUNDATION WALL BW20-24(2X4)		RSI VALUE
8" CONCRETE FOUNDATION WALL		0.08
AIR SPACE		0.18
2X4 STUD @ 24" O.C R-20 FG BATT INSUL.		2.39
6 MIL. POLY SHEET		0.00
INSIDE BOUNDARY AIR		0.12
EFFECTIVE VALUE		RSI 2.77
HOT 2000 Entry R-15.07 (RSI 2.65) as software deducts concrete wall value automatically-which does not show on reports		R-15.73

UNHEATED FLOOR ASSEMBLY (CANTILEVER) CAN'T-FG28		RSI
INSIDE BOUNDARY AIR		0.16
NON VENTED METAL SOFFIT		
SHEATHING PAPER		
FLOOR SHEATHING		0.17
6 MIL. POLYETHYLENE SHEET		0.00
R-28 FG BATT 19.2 O.C. FRAMING		4.93
3/8" OSB SHEATHING		0.09
NON VENTED METAL SOFFIT		0.11
OUTSIDE BOUNDARY AIR		0.03
EFFECTIVE VALUE		RSI 5.49
		R-31.17

MATERIALS INTENDED TO PROVIDE THE PRINCIPAL RESISTANCE TO AIR LEAKAGE CONFORM TO CAN/ULC-S741 AIR BARRIER MATERIALS SPECIFICATION.


---IMPORTANT---
CONTRACTOR / BUILDER SHALL VERIFY ALL DIMENSIONS AND DETAILS AND NOTIFY THE DESIGNER OF ANY ERRORS OR OMISSIONS PRIOR TO THE COMMENCEMENT OF ANY WORK. SUPPLIER SHALL NOTIFY THE DESIGNER OF ANY STRUCTURAL ERRORS OR ANY CHANGE CAN AFFECT THE DESIGN INCLUDING ENGINEERED BEAMS, FLOOR JOISTS, ROOF TRUSSES AND TELEPOST PRIOR TO COMMENCEMENT OF CONSTRUCTION

02468
DATE: 10-AUG-2026
SCALE: AS SHOWN
TOTAL AREA: 2982 sq. ft.

PROJECT ADDRESS:
LOT 24 BLOCK 6
PLAN 132 3525
GENESIS LAKE BOULEVARD
STONY PLAIN, AB



kenzo
HOME DESIGNS
Tel: (780) 904 3257
W: www.kenzodesigns.ca e: info@kenzodesigns.ca

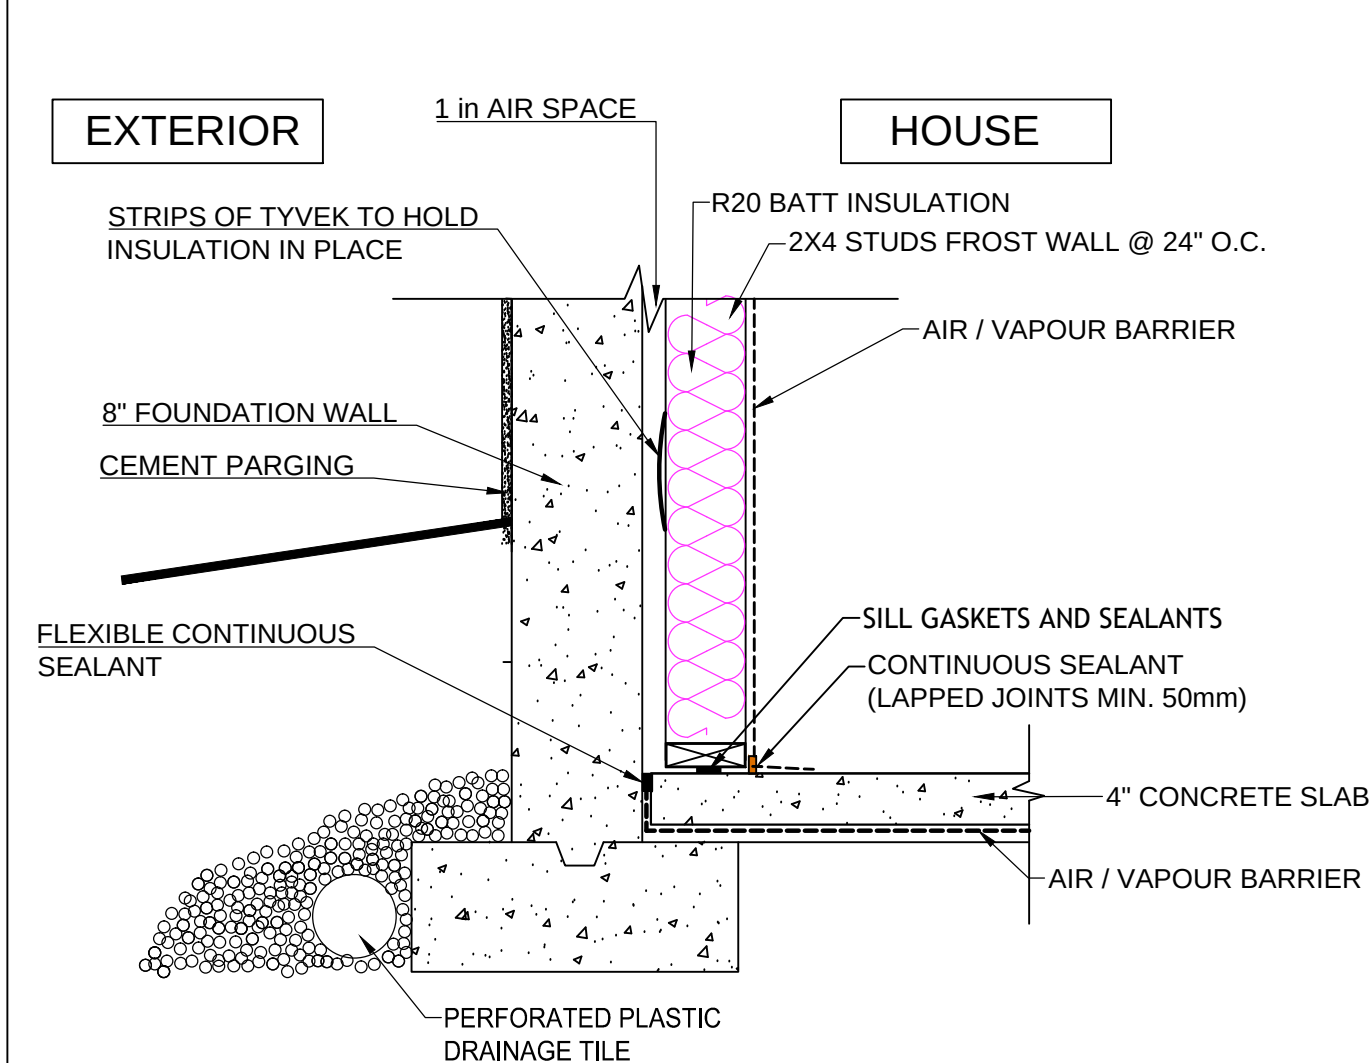

1
D-5 **SLAB / FOOTING JUNCTION / FROST WALL**
SCALE : NOT TO SCALE

FOUNDATION WALL BW20-24(2X4)		RSI VALUE
8" CONCRETE FOUNDATION WALL		0.08
AIR SPACE		0.18
2X4 STUD @ 24" O.C R-20 FG BATT INSUL.		2.39
6 MIL. POLY SHEET		0.00
INSIDE BOUNDARY AIR		0.12
EFFECTIVE VALUE HOT 2000 Entry R-15.07 (RSI 2.65) as software deducts concrete wall value automatically-which does not show on reports		RSI 2.77 R-15.73

MATERIALS INTENDED TO PROVIDE THE PRINCIPAL RESISTANCE TO AIR LEAKAGE CONFORM TO **CAN/ULC-S741** AIR BARRIER MATERIALS SPECIFICATION.

---IMPORTANT---
CONTRACTOR / BUILDER SHALL VERIFY ALL DIMENSIONS AND DETAILS AND NOTIFY THE DESIGNER OF ANY ERRORS OR OMISSIONS PRIOR TO THE COMMENCEMENT OF ANY WORK. SUPPLIER SHALL NOTIFY THE DESIGNER OF ANY STRUCTURAL ERRORS OR ANY CHANGE CAN AFFECT THE DESIGN INCLUDING ENGINEERED BEAMS, FLOOR JOISTS, ROOF TRUSSES AND TELEPOST PRIOR TO COMMENCEMENT OF CONSTRUCTION


	02468
DATE:	10-AUG-2026
SCALE:	AS SHOWN
TOTAL AREA:	2982 sq. ft.

PROJECT ADDRESS:
LOT 24 BLOCK 6
PLAN 132 3525
GENESIS LAKE BOULEVARD
STONY PLAIN, AB



PROJECT:
kenzo
HOME DESIGNS
Tel: (780) 904 3257
W: www.kenzodesigns.ca e: info@kenzodesigns.ca

D-5

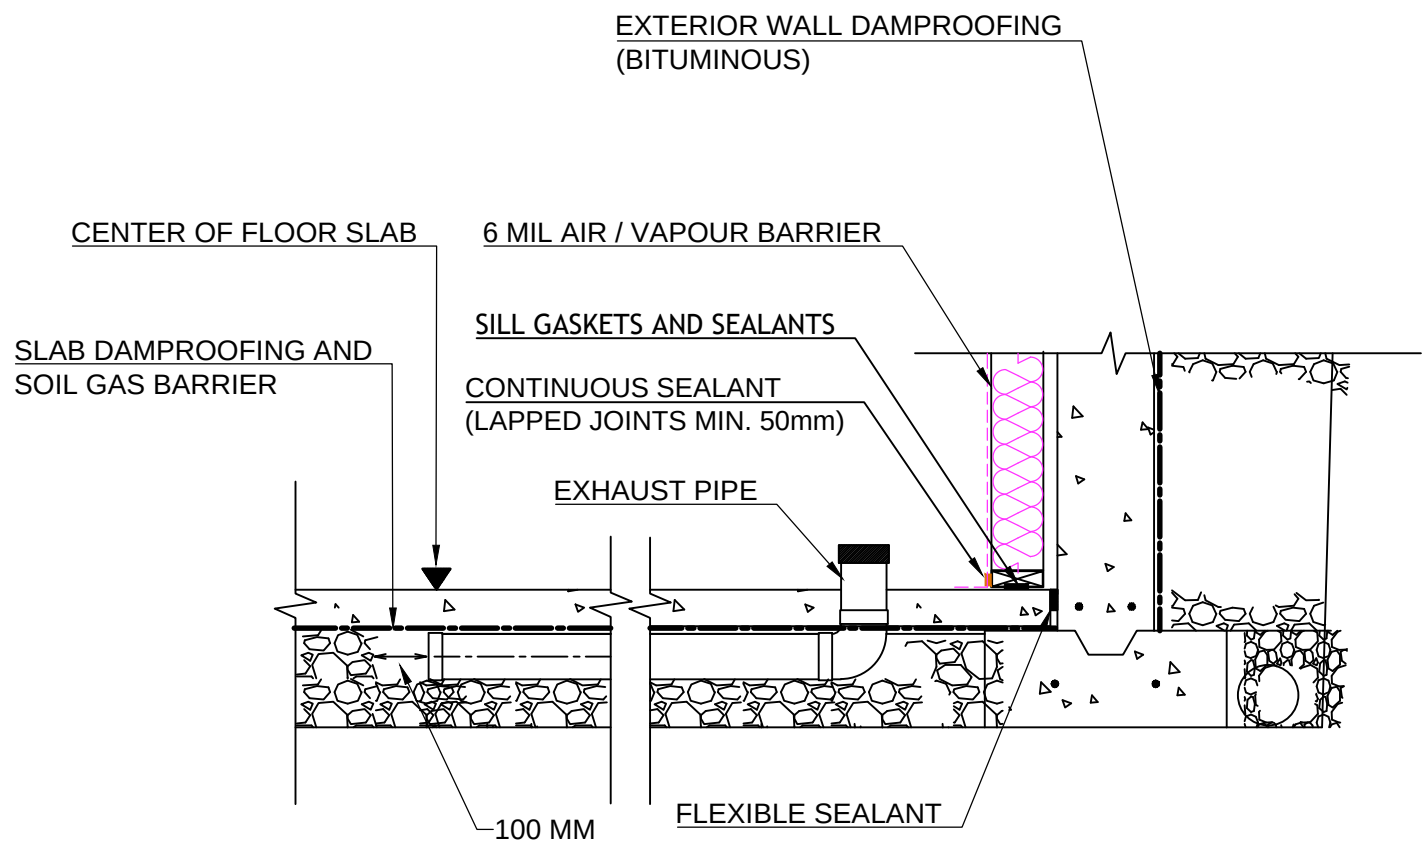

2
D-5 **BASEMENT SLAB PENETRATION DETAIL / RADON GAS CONTROL**
SCALE : NOT TO SCALE

REQUIRED INSTALLATION OF GRANULAR MATERIAL
NO LESS THAN 100mm OF COARSE CLEAN GRANULAR MATERIAL CONTAINING NOT MORE THAN 10% OF MATERIAL THAT WILL PASS A 4mm SIEVE SHALL BE PLACED BENEATH FLOOR-ON-GROUND. GRANULAR MATERIAL NEED TO BE INSTALLED UNDER SLABS IN GARAGES, CARPORTS OR ACCESSORY BUILDINGS.

SOIL GAS LEAKAGE PROTECTION
WALL, ROOF AND FLOOR ASSEMBLIES SEPARATING CONDITIONED SPACE FROM THE GROUND, AND THE ROUGH-IN TO ALLOW THE FUTURE PROTECTION OF CONDITIONED SPACE THAT IS SEPARATE FROM THE GROUND BY A WALL, ROOF OR FLOOR ASSEMBLY.
THIS SUBSECTION ADDRESSES THE LEAKAGE OF SOIL GAS FROM THE GROUND INTO THE BUILDING.

9.13.4.2. PROTECTION FROM SOIL GAS INGRESS
ALL WALL, ROOF AND FLOOR ASSEMBLIES SEPARATING CONDITIONED SPACE FROM THE GROUND SHALL BE PROTECTED BY AN AIR BARRIER SYSTEM. UNLESS THE SPACE BETWEEN THE AIR BARRIER SYSTEM AND THE GROUND IS DESIGNED TO BE ACCESSIBLE FOR THE FUTURE INSTALLATION OF A SUB FLOOR DEPRESSURIZATION SYSTEM, DWELLING UNITS CONTAINING RESIDENTIAL OCCUPANCIES SHALL BE PROVIDED WITH THE ROUGH-IN FOR A RADON EXTRACTION SYSTEM.

ROUGH-IN FOR A SUB FLOOR DEPRESSURIZATION SYSTEM
A GAS-PERMEABLE LAYER INSTALLED IN THE SPACE BETWEEN THE AIR BARRIER AND THE GROUND TO ALLOW THE DEPRESSURIZATION OF THAT SPACE.


AN INLET THAT ALLOWS FOR THE EFFECTIVE DEPRESSURIZATION OF THE GAS-PERMEABLE LAYER.

AN OUTLET IN THE CONDITIONED SPACE THAT:


- PERMITS CONNECTION TO DEPRESSURIZATION EQUIPMENT.
- IS SEALED TO MAINTAIN THE INTEGRITY OF THE AIR BARRIER SYSTEM.
- IS CLEARLY LABELED TO INDICATE THAT IT IS INTENDED ONLY FOR THE

REMOVAL OF RADON FROM BELOW THE FLOOR-ON-GROUND.
CLEAN GRANULAR MATERIAL INSTALLED BELOW THE FLOOR-ON-GROUND, A PIPE NOT LESS THAN 100mm IN DIAMETER INSTALLED THROUGH THE FLOOR


- SUCH THAT:
- ITS BOTTOM END OPENS INTO THE GRANULAR LAYER REQUIRED CLAUSE AT OR NEAR THE CENTER OF THE FLOOR AND NOT LESS THAN 100mm OF GRANULAR MATERIAL PROJECTS BEYOND TERMINUS OF THE PIPE MEASURED ALONG ITS AXIS.
 - ITS TOP END PERMITS CONNECTION TO DEPRESSURIZATION EQUIPMENT AND IS PROVIDED WITH AN AIRTIGHT CAP.
 - THE PIPE IS CLEARLY LABELED NEAR THE CAP AND, IF APPLICABLE, EVERY 1.8m AND AT EVERY CHANGE IN DIRECTION TO INDICATE THAT IT IS INTENDED ONLY FOR THE REMOVAL OF RADON FROM BELOW THE FLOOR-ON-GROUND.

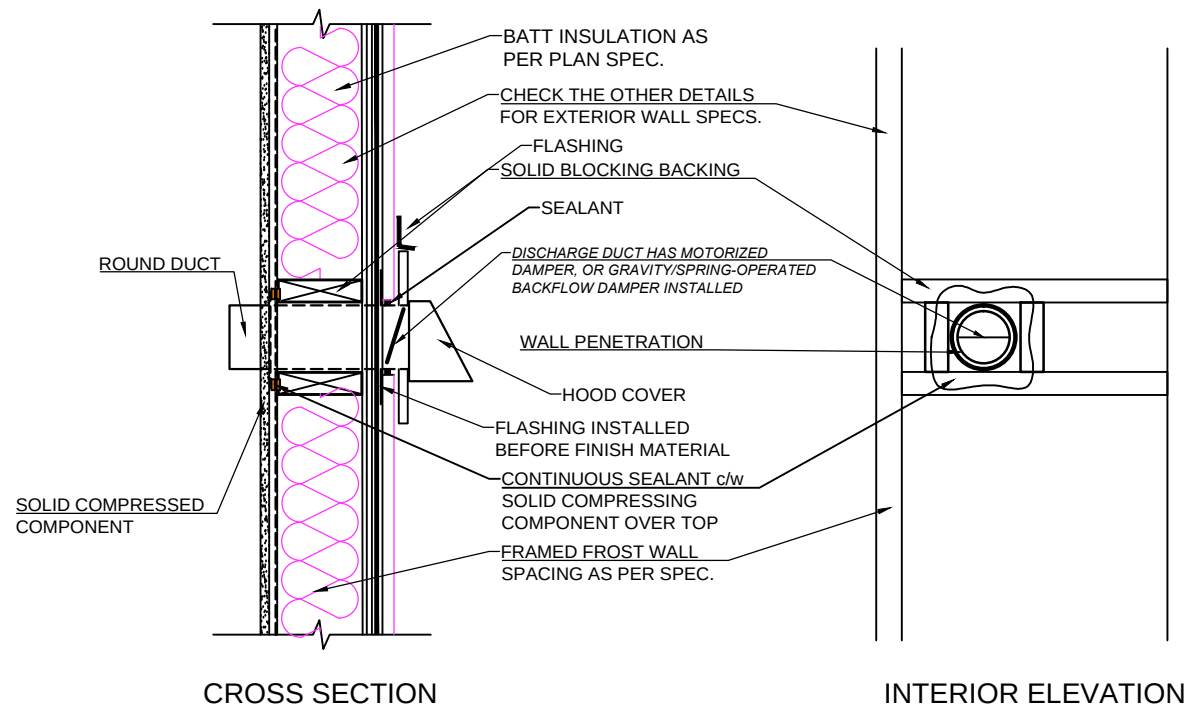


1 "FAIL-OPEN" MOTORIZED DAMPER
D-6 SCALE : NOT TO SCALE

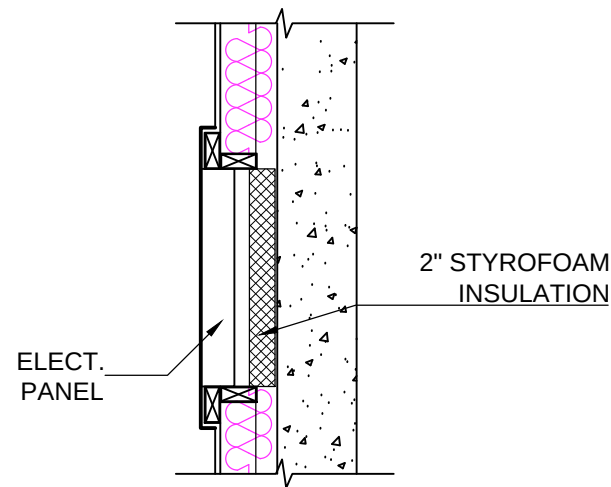


2 ELECTRICAL PANEL
D-6 SCALE : NOT TO SCALE

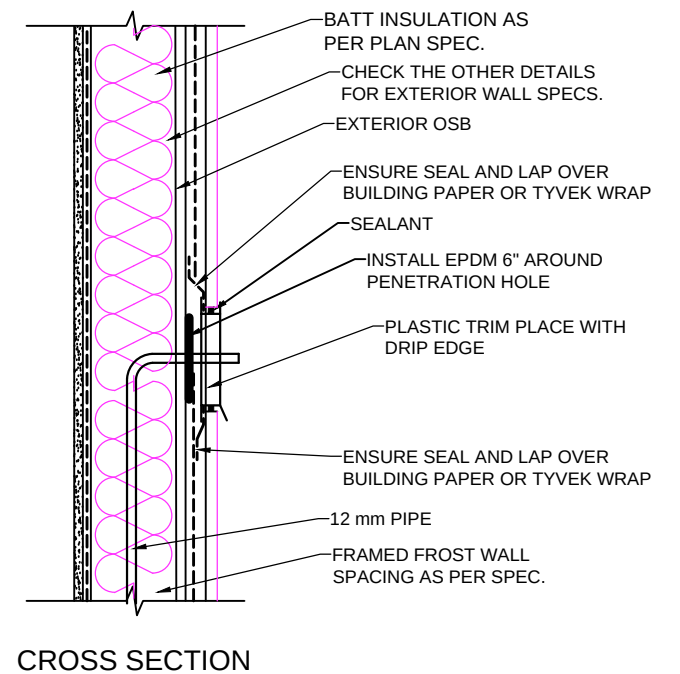

3 TYPICAL 12 mm PIPE INSULATION
D-6 SCALE : NOT TO SCALE

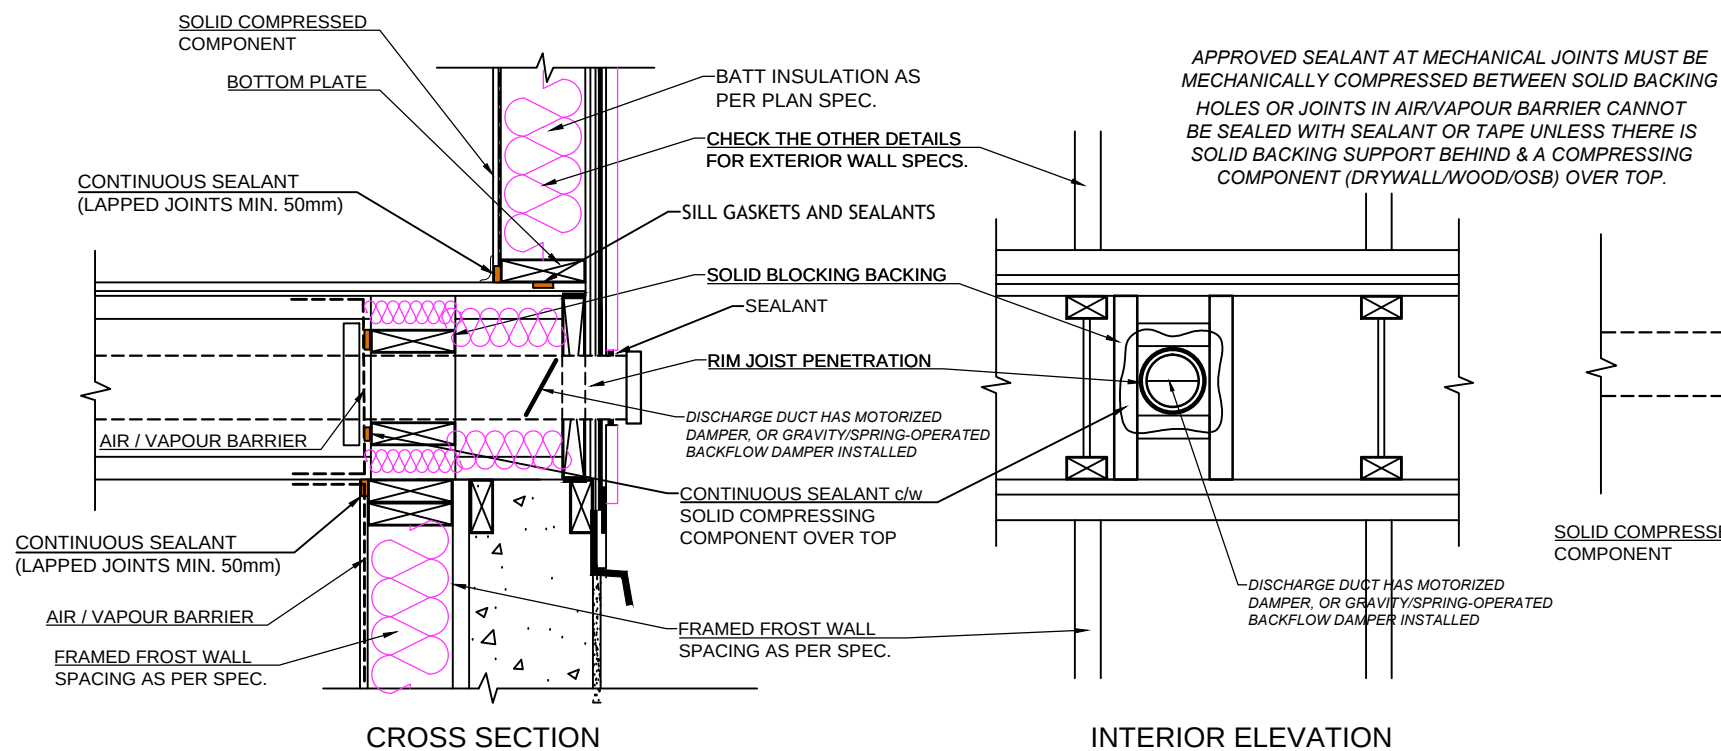

4 AIR & VAPOUR SEALING @ RIM JOIST PENETRATION
D-6 SCALE : NOT TO SCALE

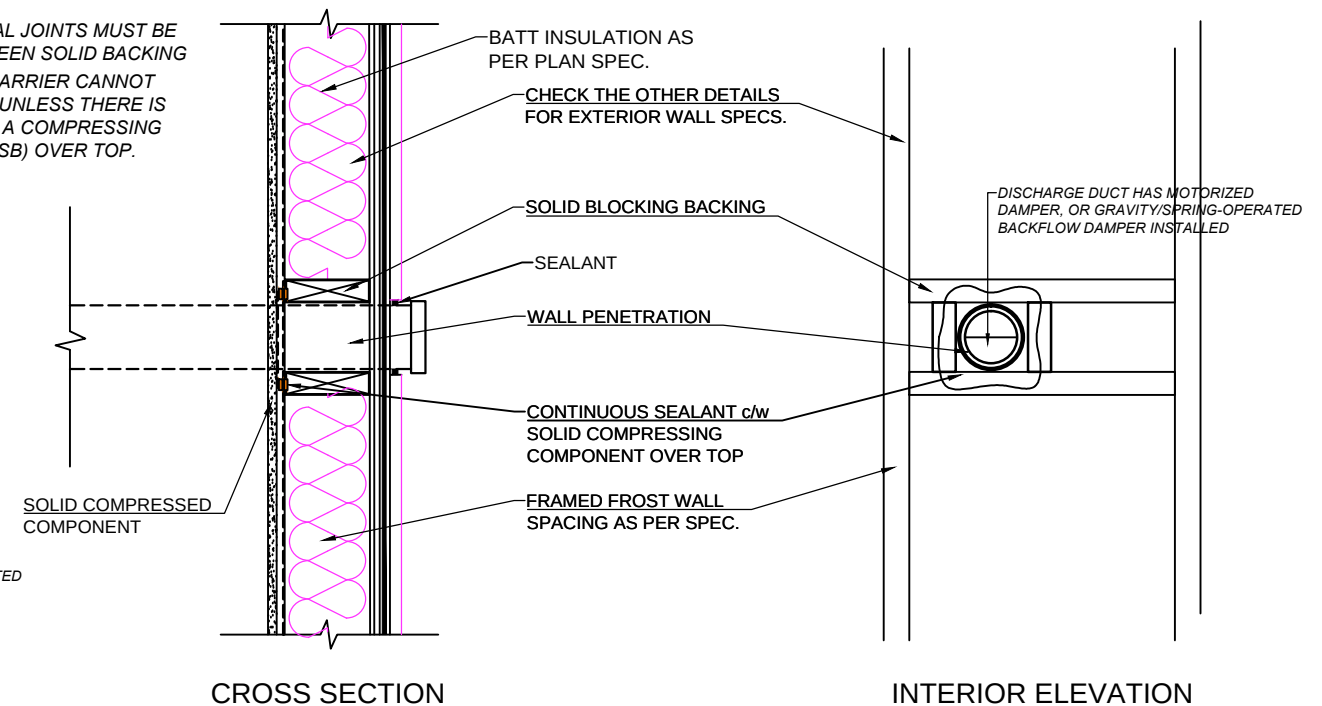

5 AIR & VAPOUR SEALING @ WALL PENETRATION
D-6 SCALE : NOT TO SCALE

MINIMUM 12MM THICK PIPE INSULATION TO BE INSTALLED FOR MINIMUM FIRST 2M OF PIPING FROM INLET AND OUTLET OF WATER HEATER. ALL CONTINUOUS-OPERATING RECIRCULATING SERVICE WATER HEATING SYSTEM PIPING SHALL BE COVERED WITH MINIMUM 12MM PIPE INSULATION [9.36.4.4.]

---IMPORTANT---
CONTRACTOR / BUILDER SHALL VERIFY ALL DIMENSIONS AND DETAILS AND NOTIFY THE DESIGNER OF ANY ERRORS OR OMISSIONS PRIOR TO THE COMMENCEMENT OF ANY WORK. SUPPLIER SHALL NOTIFY THE DESIGNER OF ANY STRUCTURAL ERRORS OR ANY CHANGE CAN AFFECT THE DESIGN INCLUDING ENGINEERED BEAMS, FLOOR JOISTS, ROOF TRUSSES AND TELEPOST PRIOR TO COMMENCEMENT OF CONSTRUCTION


02468
DATE: 10-AUG-2026
SCALE: AS SHOWN
TOTAL AREA: 2982 sq. ft.

PROJECT ADDRESS:
LOT 24 BLOCK 6
PLAN 132 3525
GENESIS LAKE BOULEVARD
STONY PLAIN, AB


PROJECT:
15 Developments
HOME BUILDING

kenzo
HOME DESIGNS
Tel: (780) 904 3257
W: www.kenzodesigns.ca e: info@kenzodesigns.ca


D-6

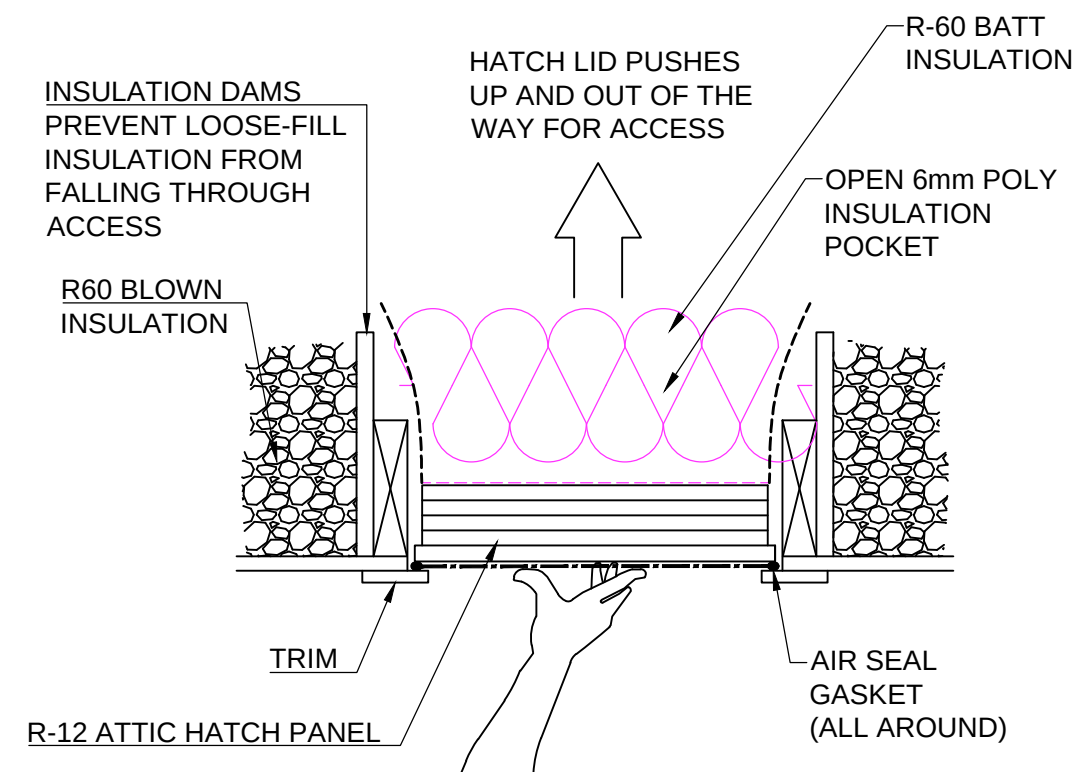


1 ATTIC HATCH DETAIL
D-7 SCALE : NOT TO SCALE

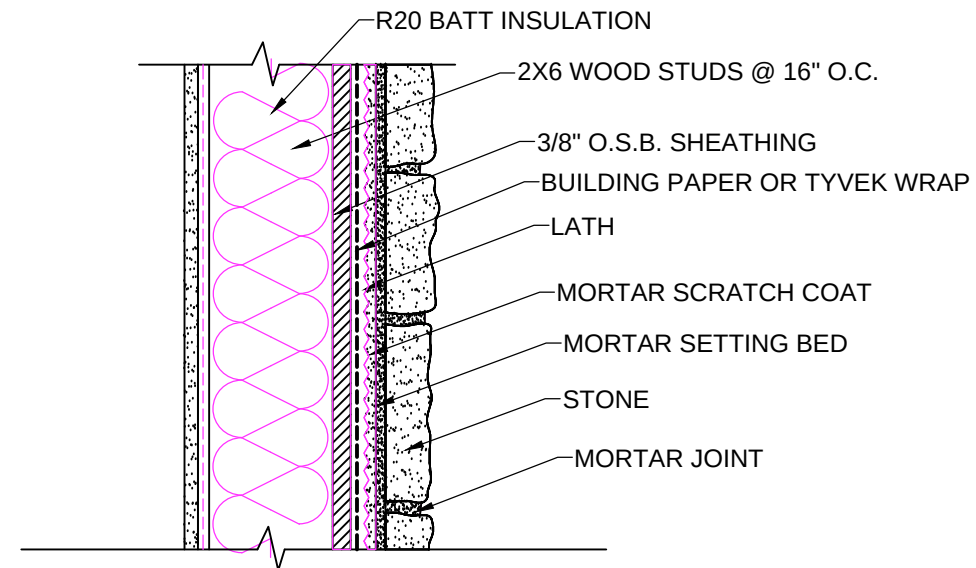

2 STONE DETAIL
D-7 SCALE : NOT TO SCALE

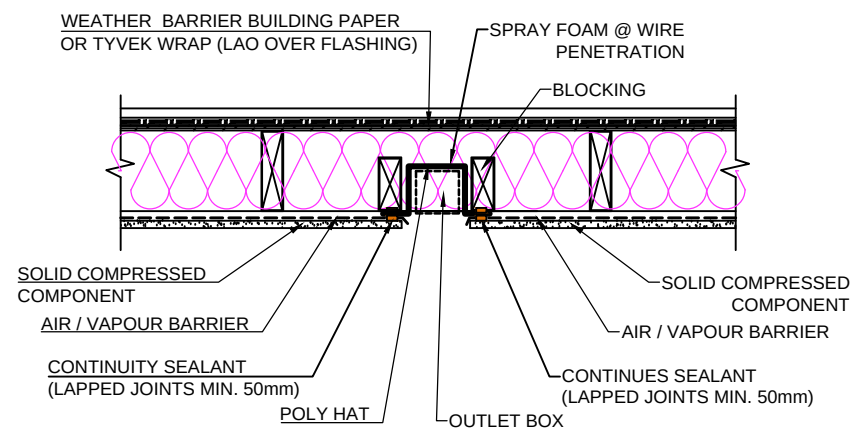

TOP VIEW

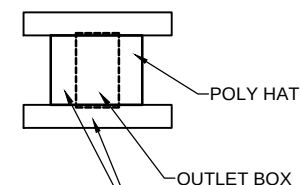





APPROVED SEALANT TO ENSURE AIR BARRIER SEALANT AT PENETRATION

INTERIOR ELEVATION


3 TYPICAL METAL OUTLET BOX
D-7 SCALE : NOT TO SCALE

MATERIALS INTENDED TO PROVIDE THE PRINCIPAL RESISTANCE TO AIR LEAKAGE CONFORM TO **CAN/ULC-S741** AIR BARRIER MATERIALS SPECIFICATION.


---IMPORTANT--- CONTRACTOR / BUILDER SHALL VERIFY ALL DIMENSIONS AND DETAILS AND NOTIFY THE DESIGNER OF ANY ERRORS OR OMISSIONS PRIOR TO THE COMMENCEMENT OF ANY WORK. SUPPLIER SHALL NOTIFY THE DESIGNER OF ANY STRUCTURAL ERRORS OR ANY CHANGE CAN AFFECT THE DESIGN INCLUDING ENGINEERED BEAMS, FLOOR JOISTS, ROOF TRUSSES AND TELEPOST PRIOR TO COMMENCEMENT OF CONSTRUCTION	02468	PROJECT ADDRESS: LOT 24 BLOCK 6 PLAN 132 3525 GENESIS LAKE BOULEVARD STONY PLAIN, AB	PROJECT: 	 Tel: (780) 904 3257 W: www.kenzodesigns.ca e: info@kenzodesigns.ca	D-7
	DATE: 10-AUG-2026				
	SCALE: AS SHOWN				
	TOTAL AREA: 2982 sq. ft.				

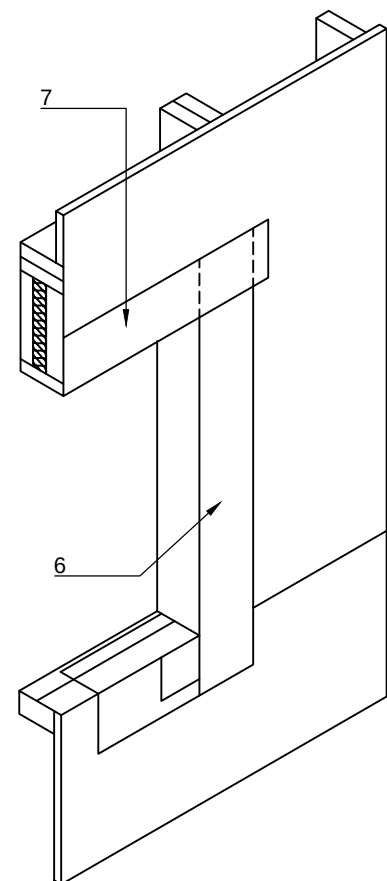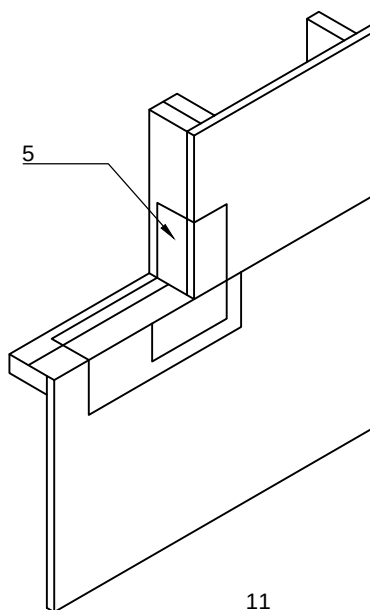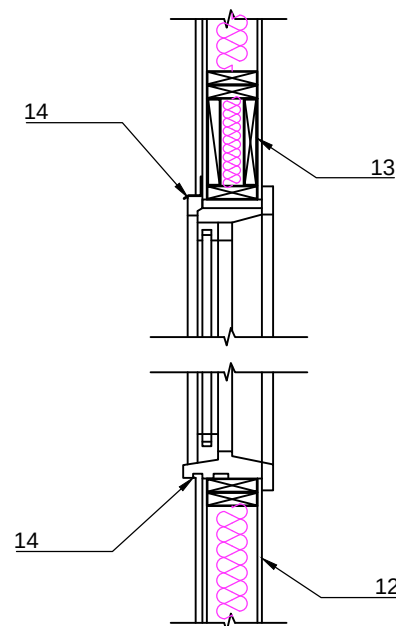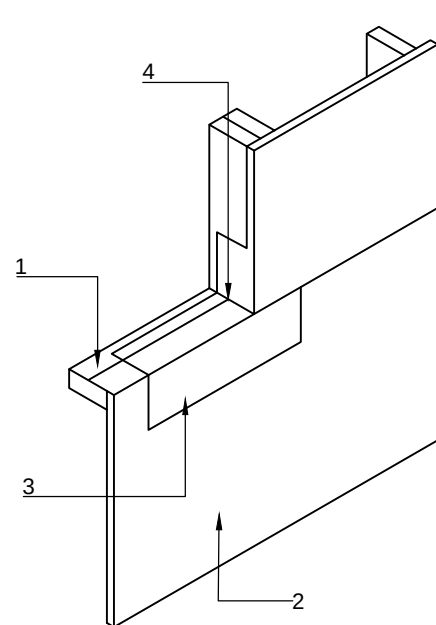


1. INSTALL SLOPED SUB SILL.
2. INSTALL SHEATHING MEMBRANE BELOW OPENING.
3. INSTALL WATER IMPERMEABLE SILL MEMBRANE.
4. INSTALL WI REINFORCEMENT MEMBRANE.
5. INSTALL OVERLAPPING WI MEMBRANE.
6. INSTALL VERTICAL SHEATHING MEMBRANE AND WRAP INTO THE SIDE OF WINDOW.
7. INSTALL HORIZONTAL SHEATHING MEMBRANE AND WRAP UNDER HEADER.
8. INSTALL WINDOW C/W PLASTIC OR TREATED PLYWOOD SHIMS C/W SPRAY FOAM INSULATION.
9. INSTALL HEAD FLASHING.
10. INSTALL AND LAP MEMBRANE.
11. LAP SHEATHING MEMBRANE ABOVE OPENING.
12. EXTERIOR WALL:
 - EXTERIOR CLADDING AS PER ELEVATIONS.
 - TYVEK OR SIMILAR.
 - 3/8" OSB SHEATHING.
 - 2x6" STUDS AS PER SPEC, C/W BATT INSULATION AS PER SPEC.
 - 6 MIL POLY.
 - 1/2" DRYWALL.
13. BUILT-UP HEADER C/W INSULATION.
14. INSTALL BACKER ROD C/W INTERIOR AND EXTERIOR SEALANT.

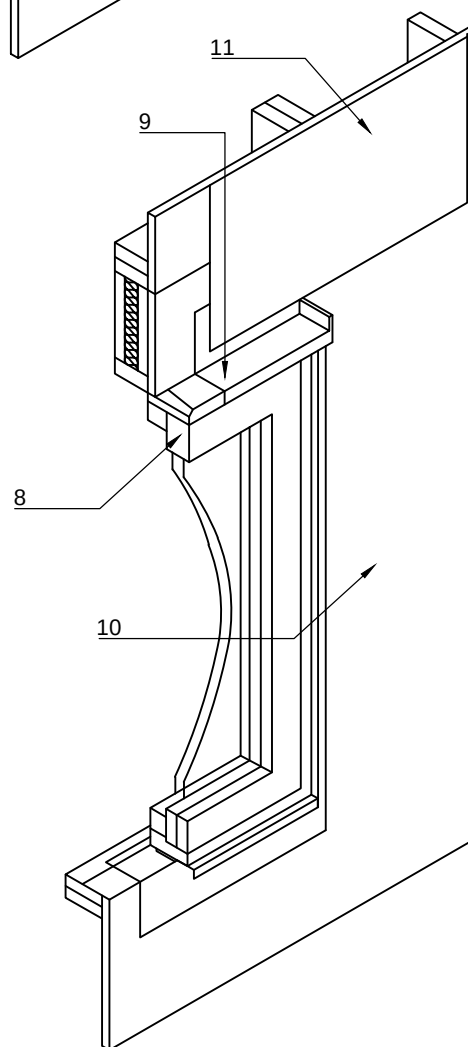

1
D-8 **OPENING INSTALLATION**
SCALE : NOT TO SCALE

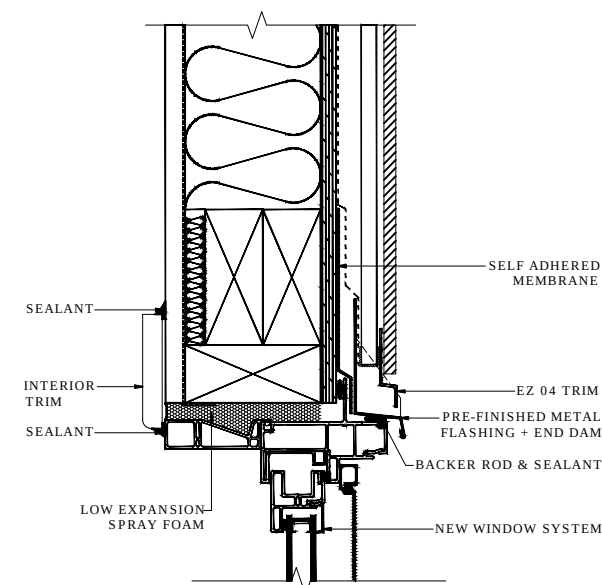

2
D-8 **WINDOW HEADER DETAIL**
SCALE : NOT TO SCALE

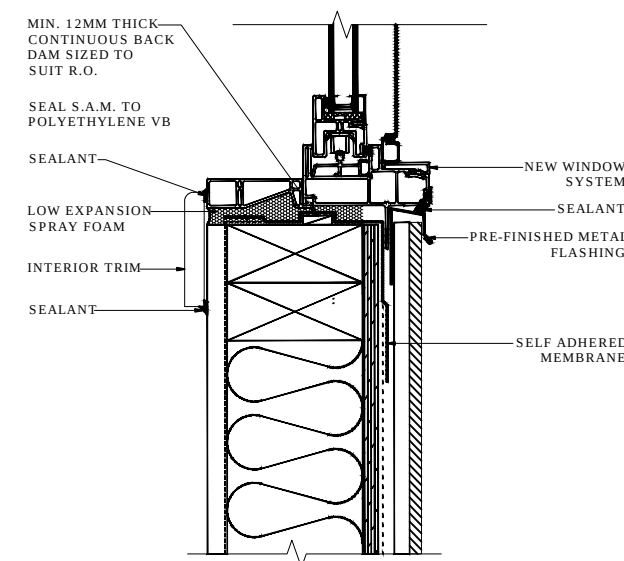

3
D-8 **WINDOW SILL DETAIL**
SCALE : NOT TO SCALE

MATERIALS INTENDED TO PROVIDE THE PRINCIPAL RESISTANCE TO AIR LEAKAGE CONFORM TO **CAN/ULC-S741** AIR BARRIER MATERIALS SPECIFICATION.

---IMPORTANT---
CONTRACTOR / BUILDER SHALL VERIFY ALL DIMENSIONS AND DETAILS AND NOTIFY THE DESIGNER OF ANY ERRORS OR OMISSIONS PRIOR TO THE COMMENCEMENT OF ANY WORK. SUPPLIER SHALL NOTIFY THE DESIGNER OF ANY STRUCTURAL ERRORS OR ANY CHANGE CAN AFFECT THE DESIGN INCLUDING ENGINEERED BEAMS, FLOOR JOISTS, ROOF TRUSSES AND TELEPOST PRIOR TO COMMENCEMENT OF CONSTRUCTION

	02468
DATE:	10-AUG-2026
SCALE:	AS SHOWN
TOTAL AREA:	2982 sq. ft.

PROJECT ADDRESS:
LOT 24 BLOCK 6
PLAN 132 3525
GENESIS LAKE BOULEVARD
STONY PLAIN, AB



kenzo
HOME DESIGNS
Tel: (780) 904 3257
W: www.kenzodesigns.ca e: info@kenzodesigns.ca

D-8